



PART C – CITY OF GOSNELLS

1. Declarations of Due Consideration

2. Disclosure of Interests

3. Form 1 DAP Applications

Nil

4. Form 2 DAP Applications

4.1a Lots 3, 4, 8, 17, 18, 20, 21, 23, 24, 25, 42, 201, 500 Albany Highway,
Maddington - Showroom (Bunnings Warehouse) - DAP/18/01540

4.1b Lots 3, 4, 8, 17, 18, 20, 21, 23, 24, 25, 42, 201, 500 Albany Highway,
Maddington - Showroom (Bunnings Warehouse) - DAP/18/01540

5. Section 31 SAT Reconsiderations

Nil

**Part C – Item 4.1a - LOTS 3, 4, 8, 17, 18, 20, 21, 23, 24, 25,
42, 201, 500 ALBANY HIGHWAY, MADDINGTON –
SHOWROOM (BUNNINGS WAREHOUSE)**

**Form 2 – Responsible Authority Report
(Regulation 17)**

DAP Name:	Metro Outer
Local Government Area:	City of Gosnells
Proposed Amendments:	Reduction in building floor area and revised access arrangements.
Applicant:	Mark Scarfone, Element
Owner:	Bunnings Properties Pty Ltd Metropolitan Region Planning Authority Western Australian Planning Commission
Value of Amendment:	\$ 20m
Responsible Authority:	City of Gosnells
Authorising Officer:	Brenton Scambler – Manager Development Services
LG Reference:	DA18/00283.03
DAP File No:	DAP/18/01540
Date of Original DAP decision:	22 January 2020
Application Received Date:	21 May 2025
Application Statutory Process Timeframe:	90 Days
Attachment(s):	1. Location Plan 2. Development Plans 3. Reserve Interface Plans 4. DBCA Advice 5. PTA Advice 6. DWER Advice 7. MRWA Advice 8. Previous Determination Notices 9. WAPC Amalgamation Approval 10. Cover Letter 11. Consolidated Amended Conditions & Advice Notes

Responsible Authority Recommendation

That the Metro Outer DAP resolves to:

1. **Accept** that the DAP Application reference DAP/18/01540 as detailed on the DAP Form 2 dated 21 May 2025 is appropriate for consideration in accordance with regulation 17 of the *Planning and Development (Development Assessment Panels) Regulations 2011*;

2. **Approve** DAP Application reference DAP/18/01540 and accompanying plans (Attachment 2) in accordance with Clause 68 of Schedule 2 (Deemed Provisions) of the *Planning and Development (Local Planning Schemes) Regulations 2015*, and the provisions of the City of Gosnells Town Planning Scheme No. 6, for the proposed minor amendment to the approved Bunnings Warehouse at Lots 3, 4, 8, 17, 18, 20, 21, 23, 24, 25, 42, 201, 500 Albany Highway, Maddington subject to the following conditions:

Conditions

1. The warehouse (including bagged goods, nursery, goods inwards/outwards, timber trade sales, building materials/landscape yard areas) shall be constructed using weather-proof material with impervious and chemically resistant flooring, designed and graded to contain any spills and wastewater generated from the operation. All spills and wastewater shall be disposed to sewer (subject to Water Corporation consent) or at a licenced waste disposal facility.
2. Prior to any fill and/or topsoil being brought onto the site, the landowner/applicant shall demonstrate to the satisfaction of the City of Gosnells in consultation with the Department of Biodiversity, Conservation and Attractions that all material is certified clean, uncontaminated, and free from rubber, weeds and diseases, and is suitable from a geotechnical perspective, for the proposed works.
3. Prior to any works occurring within the Parks and Recreation reserve, a Construction Environmental Management Plan is to be submitted and approved to the satisfaction of the City of Gosnells in consultation with the Department of Biodiversity, Conservation and Attractions and the Western Australian Planning Commission.

All works within the Parks and Recreation reserve are to be carried out in accordance with the approved Construction Environmental Management Plan.

4. No debris, rubbish or any other deleterious matter shall be placed on the Parks and Recreation Reserve or be allowed to enter the Canning River.
5. No dewatering tail-water is to be discharged directly or indirectly (e.g. via the stormwater system) into the Canning River unless a Dewatering Management Plan has been approved by the City of Gosnells in consultation with the Department of Biodiversity, Conservation and Attractions and the Western Australian Planning Commission.

In the event that dewatering tail-water is required to be discharged into the Canning River, discharge is to be carried out in accordance with the approved Dewatering Management Plan.

6. The garrison fencing installed on top of the retaining walls on the western boundaries shall be visually permeable to a maximum height of 1.8m and be black in colour.

7. Prior to the commencement of development, an updated Stormwater Management Plan is to be submitted and approved to the satisfaction of the City of Gosnells in consultation with the Department of Biodiversity, Conservation and Attractions and the Western Australian Planning Commission. Stormwater runoff from constructed impervious surfaces generated by small rainfall events (i.e. the first 15mm of rainfall) must be retained and/or detained at-source as much as practical and will not be permitted to enter the wetland buffer or Canning River untreated.
8. Prior to the commencement of development, a Wetland and Wetland Buffer Management Plan is to be submitted, approved and thereafter implemented to the satisfaction of the City of Gosnells in consultation with the Department of Biodiversity, Conservation and Attractions and the Western Australian Planning Commission.
9. Prior to applying for a Building Permit, detailed plan(s) for the design and alignment of the limestone track and principal shared path are to be submitted and approved to the satisfaction of the City of Gosnells in consultation with the Department of Biodiversity, Conservation and Attractions and the Western Australian Planning Commission. The following details are to be included:
 - (i) Pathway design in accordance with Australian Standard AS2156.2 - Walking Tracks - Infrastructure Design;
 - (ii) The alignment of the limestone track and pathway with separation distances to existing vegetation consistent with tree protection zones as defined in Australian Standard AS4970-2009 - Protection of Trees on Development Sites;
 - (iii) Earthworks and fill levels in accordance with the Construction Environmental Management Plan; and
 - (iv) Details of any stormwater run-off, to prevent erosion.
10. Prior to the occupation of the development, the limestone track and pathway, as shown on the approved site plan, shall be:
 - (i) Installed in accordance with the detailed plan(s) at no expense to the Crown; and
 - (ii) Ceded to the Crown free of cost and without any payment of compensation by the Crown, following a defects period as agreed to by the City of Gosnells in consultation with the Western Australian Planning Commission.
11. Prior to the commencement of works, all significant vegetation within the wetland and wetland buffer shall be identified and protected by installation of Tree Protection Zones in accordance with Australian Standard AS 4970-2009- Protection of trees on development sites to the satisfaction of the City of Gosnells.
12. Replacement trees are to be planted at a rate of no less than three for each tree removed and maintained to the requirements and satisfaction of the Department of Biodiversity, Conservation and Attractions in consultation with the City of Gosnells.

13. All lighting is to be installed in accordance with a Lighting Plan which is to be submitted to and approved to the specifications of the Department of Biodiversity, Conservation and Attractions and to the satisfaction of the City of Gosnells prior to commencement of works.
14. Prior to applying for a Building Permit, a Landscape Plan for the development site and the adjoining road verge(s) is to be submitted and approved to the satisfaction of the City of Gosnells in consultation with the Department of Biodiversity, Conservation and Attractions and the Western Australian Planning Commission. The following details are to be included:
 - (i) Native vegetation to be planted between the retaining walls on the western boundaries of the site;
 - (ii) Existing street trees and vegetation to be retained on the site;
 - (iii) Landscape treatments such as lawn, mulch areas, paving and bin collection areas;
 - (iv) The location, species, quantity and pot size of proposed trees and shrubs; and
 - (v) Areas to be irrigated.
15. Prior to the occupation of the development, the landscaping and irrigation of the development site and the adjoining verges is to be installed in accordance with the approved Landscape Plan and thereafter maintained to the satisfaction of the City of Gosnells.
16. Prior to occupation of the development, the Resource Enhancement Wetland (14428) and associated buffer are to be transferred to the Western Australian Planning Commission free of cost and without any payment of compensation.
17. Prior to applying for a Building Permit, a geotechnical report is to be submitted, detailing site conditions with respect to soil, groundwater and stormwater disposal, to the satisfaction of the City of Gosnells.
18. Prior to commencement of the development, the applicant is to submit an Acid Sulphate Soils Self-Assessment Form, to the satisfaction of the City of Gosnells. If, as a result of the self-assessment, an Acid Sulphate Soils Report and Acid Sulphate Soils Management Plan are required, those documents must be submitted to and approved by the City of Gosnells, on the advice of the Department of Water and Environmental Regulation.

Where an Acid Sulphate Soils Management Plan is required, all works shall be carried out in accordance with the approved management plan.

19. The applicant shall submit a drainage design, prescribing a functional drainage system, including detailed engineering drawings, and necessary technical information to demonstrate functionality of the design. The design is to be endorsed prior to the lodgement of a Building Permit application and thereafter implemented to the satisfaction of the City of Gosnells.

It should be noted that a maximum stormwater runoff coefficient equivalent to predevelopment levels shall be applied to calculate the critical permissible site discharge (PSD) from the development. This PSD shall not be exceeded

in all storm events up to the 1 in 20 year Average Recurrence Interval. All excess stormwater shall be detained and/or infiltrated on site through suitable structural means.

20. Prior to occupation of the development, redundant vehicle crossover(s) are to be removed and the kerbing, footpath and verge (where relevant) reinstated with grass or landscaping to the satisfaction of the City of Gosnells.
21. Prior to occupation of the development, the proposed hardstand area is to be paved, sealed and drained to the satisfaction of the City of Gosnells.
22. Prior to the commencement of development works, the applicant is to submit, have approved, and thereafter implement, a management plan detailing how risks of wind and/or water borne erosion and sedimentation and dust will be minimised during the works and thereafter, to the satisfaction of the City of Gosnells.
23. Prior to occupation of the development, all existing septic tanks and leach drains are to be decommissioned and all components removed to the satisfaction of the City of Gosnells, with the applicant providing a Statutory Declaration confirming as such.
24. Prior to applying for a Building Permit, satisfactory arrangements being made with the City of Gosnells for the disposal of industrial wastewater, including:
 - (i) The approval of the Water Corporation for disposal of all industrial wastewater produced from activities on site;
 - (ii) Provision of a bunded washdown area a minimum of 75mm in height, serviced by an approved petrol and oil waste disposal treatment system is required. Washdown areas greater than 20m² size must be roofed;
 - (iii) Detailed plans and specifications of the petrol and oil waste disposal treatment system; and
 - (iv) Registration of all petrol and oil waste disposal treatment systems with the Waste Management Division of the Department of Water and Environment Regulation.
25. Prior to applying for a Building Permit, arrangements being made to the satisfaction of the City of Gosnells for the amalgamation of lots 3, 4, 17, 20, 21, 42, 201 and 500 Albany Highway, Maddington into one Certificate of Title. The amalgamation must be completed prior to occupation of the development.
26. Prior to occupation of the development, a notification under section 70A of the transfer of Land Act 1893 must be registered over the Certificate of Title of the subject lot to notify owners and prospective purchasers of the land of the factor affecting the use of the land. The notification is to be prepared and executed at the applicant's cost to the satisfaction of the City of Gosnells and is to state as follows:

'This land is within a bushfire prone area as designated by an Order made by the Fire and Emergency Services Commissioner and is subject to a Bushfire

Management Plan. Additional planning and building requirements may apply to development on this land.'

27. Prior to applying for a Building Permit, a Bushfire Management Plan and Emergency Evacuation Plan shall be prepared in accordance with State Planning Policy 3.7 - Planning in Bushfire Prone Areas and the Guidelines for Planning in Bushfire Prone Areas, endorsed by the City of Gosnells in consultation with the Department of Fire and Emergency Services, and thereafter implemented to the satisfaction of the City of Gosnells.
28. Prior to applying for a Building Permit, a Waste Management Plan is to be submitted and approved to the satisfaction of the City of Gosnells and include the following detail:
 - (i) the location of bin storage areas and bin collection areas;
 - (ii) the number, volume and type of bins, and the type of waste to be placed in the bins;
 - (iii) management of the bins and the bin storage areas, including cleaning, rotation and moving bins to and from the bin collection areas; and
 - (iv) frequency of bin collections.

All works must be carried out in accordance with the Waste Management Plan and maintained at all times, for the duration of development.

29. Prior to occupation of the development, public rubbish bin facilities must be provided adjacent to the shop frontage so as to be convenient to pedestrians, but positioned so as not to obstruct pedestrian movements, to the satisfaction of the City of Gosnells. Public rubbish bin facilities must be emptied daily, continuously maintained in good condition and the surrounding area kept free of litter thereafter for the duration of the development.
30. Prior to applying for a Building Permit, the proponent shall submit to the City of Gosnells for approval a preliminary proposal for an art work designed by a professional artist at a cost of 1% of the total project cost (to a maximum of \$250,000), to be located within the subject site as an integral part of the development. Alternatively, prior to occupation of the development, the owner/applicant shall make a cash contribution towards public art in lieu of the above.

Prior to the commencement of development, and if not making a cash contribution, the proponent shall submit to the City of Gosnells for approval an 'Application for Artwork Design' and the proponent is to enter into a contract with a professional artist/s to design and install (if appropriate) the artwork approved by the City of Gosnells.

Prior to the occupation of the development, the art work shall be installed and maintained thereafter to the satisfaction of the City of Gosnells.

31. Prior to occupation or use of the development, vehicle parking, manoeuvring and circulation areas shall be designed, constructed, sealed, drained, line marked and kerbed in accordance with:

- (i) The approved plan(s);
- (ii) Australian/New Zealand Standard AS/NZS 2890.1:2004, Parking facilities, Part 1: Off street car parking (for User Class 1A);
- (iii) Australian/New Zealand Standard AS/NZS 2890.6:2009, Parking facilities, Part 6: Off street parking for people with disabilities;
- (iv) Australian Standard AS 1428.1 2009, Design for access and mobility, Part 1: General Requirements for access New building work (by providing a link to the main entrance of the development by a continuous accessible path of travel); and
- (v) Council's engineering requirements and design guidelines.

The car parking is to be maintained to the satisfaction of the City of Gosnells for the duration of the development.

32. Prior to applying for a Building Permit, the landowner/applicant must submit a request to the City of Gosnells for amenity tree evaluations for all verge trees, including within the Albany Highway road reserve. The amenity value and removal cost of the street trees must be paid prior to occupation of the development.

The landowner/applicant must submit a request to the City of Gosnells in writing for an invoice to meet the total cost of the removal of the street trees. The landowner/applicant is not permitted to undertake removal of, or engage a contractor to, undertake removal of any street tree. The City of Gosnells will remove the trees.

33. The development is approved until 15 April 2028. If the development is not substantially commenced by this date, the approval shall lapse and be of no further effect.
34. Prior to the issue of a Building Permit, the applicant must undertake a 15% design concept plan to determine the land requirements for both signalised access points. The concept plan is to demonstrate the land required to accommodate the signal infrastructure, truncations, sight lines, existing infrastructure, footpath and verge to Main Roads requirements.
35. Prior to occupation of the development, the land required for the widening of Albany Highway, as shown on the Land Protection Plan No.201432-0109 (enclosed), must be ceded free of cost to the State of Western Australia without any payment of compensation.
36. Prior to occupation of the development, the land required for the widening of Albany Highway, as per Condition 34 and 35, must be ceded free of cost to the State of Western Australia without any payment of compensation.
37. Prior to occupation of the development, easement(s) in accordance with Sections 195 and 196 of the Land Administration Act 1997 for the benefit of the City of Gosnells and Main Roads WA are to be placed on the certificate(s) of title of Lot 20 specifying access rights. Notice of this easement(s) is to be included on the diagram or plan of survey (deposited plan).

38. No works are permitted within the Albany Highway Road Reservation unless Main Roads has issued a Working on Roads Permit.
39. No part of the development, other than approved landscaping is to be located within the land requirement for Albany Highway as detailed in the enclosed Land Protection Plan No.201432-0109.
40. Any proposed illumination of the signage must not exceed 300 cd/m² (candela per square metre) during the daytime and 150 cd/m² during nighttime.
41. The signs must not contain fluorescent, reflective or retro-reflective colours or materials.
42. The signs shall only display static content of the business operating on the subject site.
43. Stormwater shall not be discharged to the Albany Highway Road Reserve or the widened road reservation to the satisfaction of the City of Gosnells on advice of Main Roads Western Australia.
44. The 2,186m² 'pad site' shown on the approved Site Plan is not part of this application and is subject to future development applications.
45. Prior to occupation, the development shall be connected to the reticulated sewerage system to the specification of the Water Corporation and to the satisfaction of the City of Gosnells.

Advice Notes:

1. The associated plans and conditions approved under this development approval showing or requiring access to roads within the jurisdiction of Main Roads WA require the subsequent approval of Main Roads of WA for that access and should be read as subject to the jurisdiction of Main Roads of WA.
2. The upgrading/widening of Albany Highway is not in Main Roads current 4-year forward estimated construction program and all projects not listed are subject to change without notice, and Main Roads assumes no liability for the information provided.
3. Approval of signals or intersection modifications do not form part of this application. The installation of traffic signals will require further approval from Main Roads under the Main Roads Act 1930.
4. This property is affected by land reserved in the Metropolitan Region Scheme as shown on the attached extract of the Main Roads Land Protection Plan No.201432-0109.
5. The applicant is required to submit an Application form to undertake works within the road reserve prior to undertaking any works within the road reserve.

Application forms and supporting information about the procedure can be found on the Main Roads website > Technical & Commercial > Working on Roads.

For clarity a consolidated list of conditions detailing the recommended condition amendments, deletions, renumbering and new conditions is provided as Attachment 11.

Details: outline of development application

Region Scheme	Metropolitan Region Scheme
Region Scheme Zone/Reserve	Urban
Local Planning Scheme	Town Planning Scheme No.6
Local Planning Scheme Zone/Reserve	Residential Development
Structure Plan/Precinct Plan	N/A
Structure Plan/Precinct Plan Land Use Designation	N/A
Use Class (proposed) and permissibility:	Showroom - Discretionary
Lot Size:	Lot 3: 4,527m ² Lot 4: 5,688m ² Lot 17: 1,958m ² Lot 20: 2,777m ² Lot 21: 8,578m ² Lot 42: 1,198m ² Lot 201: 10,871m ² Lot 500: 7,675m ² Total: 43,272m ²
Net Lettable Area (NLA):	12,965m ²
Number of Dwellings:	N/A
Existing Land Use:	Vacant land
State Heritage Register	No
Local Heritage	☒ N/A ☐ Heritage List ☐ Heritage Area
Design Review	☒ N/A ☐ Local Design Review Panel ☐ State Design Review Panel ☐ Other
Bushfire Prone Area	Yes
Swan River Trust Area	Yes

Background:

Site Description

The subject site is comprised of eight vacant lots with a combined land area of 4.3272ha. The site is located on Albany Highway and abuts the Canning River Parks and Recreation (P&R) reserve to the rear.

The site has been cleared of all buildings in preparation for the development works associated with a proposed Showroom (Bunnings Warehouse) development.

Approval History

On 22 January 2020, the Metro East JDAP resolved to approve a Bunnings Warehouse at 2087 (Lots 3, 4, 17, 20, 21, 42, 201, and 500) Albany Highway, Maddington (DAP Application reference DAP/18/01540).

On 24 September 2020, following the initial DAP approval, the City of Gosnells (under delegation) approved modifications to the approval. These included the addition of Lots 18, 20 and 25 Albany Highway to the development site and minor amendments to the design of the car parking areas, internal access arrangements and vehicle access to Albany Highway. These modifications were also approved by the Metro Outer Joint Development Assessment Panel at its meeting held on 10 November 2020.

On 8 March 2023, an application for amalgamation was approved by the Western Australian Planning Commission for the amalgamation of Lots 3, 4, 17, 20, 21, 42, 201 and 500 Albany Highway. The amalgamation approval is yet to be finalised.

On 15 April 2024, the City approved an amendment for an extension of time to substantially commence the development in accordance with Regulation 17A of the *Planning and Development (Development Assessment Panels) Regulations 2011* (DAP Regulations). The extension of time was granted a four-year approval period and will expire on 15 April 2028.

Planning Framework

The subject site is zoned 'Urban' under the Metropolitan Region Scheme (MRS) and 'Residential Development' under TPS 6.

The subject land is within an area identified as requiring a Structure Plan (South Maddington) under Local Planning Policy 3.6 - Structure Plans. There is currently no adopted Structure Plan over the land.

Two separate Additional Uses are prescribed in TPS 6 over Part Lot 21 and Lots 201 and 500 Albany Highway, Maddington as follows:

Additional Use No.	Additional Use	Conditions
2.	<i>Motor Vehicle, Boat or Caravan Sales; Motor Vehicle Repair; Motor Vehicle Wash</i>	<i>1. An integrated water management plan shall be required in association with any application for development of Additional Uses on the subject land, in accordance with advice received from the Environmental Protection Authority in respect of Amendment No. 71 to Town Planning Scheme No. 6.</i>

		2. All development applications seeking consent to expand the existing uses on site must be accompanied by a Local Development Plan (LDP) that addresses the following issues: • The location of new buildings in relation to surrounding/proposed residential development. • Incorporation of suitable measures to ensure that the siting of new buildings will not result in any adverse impacts on the amenity of existing or proposed residential uses by way of noise, illumination, spray drift, or odour. • Incorporation of adequate measures to regulate the bulk, scale, materials and finishes of new buildings to ensure compatibility with existing or proposed residential uses. Note: Proposed residential uses includes areas identified for residential development in a draft or adopted Structure Plan.
3.	Showroom	Prior to the lodgement of any development application for a Showroom on the land, a LDP shall be submitted to and approved by Council for the entire area covered by this Additional Use zoning. The LDP shall address such matters as required by Council, including but not limited to maximum floor space, building bulk, scale and appearance, landscaping, interface with the adjoining Parks and Recreation Regional Reserve, existing and surrounding uses and access, parking and traffic.

The original application considered the additional use requirements of TPS 6 and it was determined that an LDP was not required to be prepared for the development. In this regard, the amended application does not change this position and it is considered that the matters required to be addressed under an LDP have been adequately addressed under this application.

Proposal:

The proposed modifications to the previously approved plans are:

- A reduction of the Showroom floor area from 9,140m² to 8,549m².
- A reduction of the Timber Trade Sales from 2,530m² to 1,998m².
- A reduction of the Building Materials and Landscape Yard from 1,584m² to 1,317m².
- A reduction of the Bagged Goods Canopy from 1,595m² to 1,384m².
- An increase in area of the Outdoor Nursery from 1,016m² to 1,034m².
- Relocation of the display area to be incorporated to the entrance area.
- An increase in the number of car parking bays from 300 to 310 and minor alterations to car parking configurations.
- A proposed Goods Outwards area to replace a portion of the approved Building Materials and Landscape Yard.
- Future proposed vehicle access through Lot 21 into the adjacent Lot 8 Albany Highway providing alternative access for Lot 5 Albany Highway resulting from the required modifications to the intersection of Gosnells Road West and Albany Highway.

Legislation and Policy:

Legislation

- *Planning and Development Act 2005*
- Metropolitan Region Scheme
- *Planning and Development (Local Planning Schemes) Regulations 2015*
- City of Gosnells Town Planning Scheme No. 6
- *Environmental Protection (Noise) Regulations 1997*

State Government Policies

- State Planning Policy 3.7 - Planning in Bushfire Prone Areas
- Development Control Policy 5.1 - Regional Roads (Vehicular Access)
- Government Sewerage Policy

Local Policies

- Local Planning Policy 3.6 - Structure Plans (LPP 3.6)
- Local Planning Policy 4.9 – Signage and Flags (LPP 4.9)
- Local Planning Policy 4.11 – Public Art (LPP 4.11)

Consultation:

Public Consultation

The proposal was not required to be advertised for public consultation as it had been previously advertised and subsequently approved. The proposed amendments are not considered to be significant enough to require advertising. The applicant confirmed that the owner of Lot 5, although not party to this application, has been involved in the discussions relating to the new access arrangements between Main Roads WA (MRWA) and the proponent.

Referrals/consultation with Government/Service Agencies

The original application was referred to the following agencies for comment:

- Main Roads Western Australia (MRWA);
- The Department of Fire and Emergency Services (DFES);
- The Department of Water and Environmental Regulation (DWER);
- The Department of Health (DoH);
- The Department of Biodiversity, Conservation and Attractions (DBCA); and
- The Public Transport Authority (PTA).

The proposed amended application was referred to the above agencies except DFES and DoH. Referral to DFES was not considered necessary under this amendment as the building setbacks to the bushfire prone vegetation to the rear of the site have not changed. In addition, the original conditions requiring the submission of a Bushfire Management Plan (BMP) and Emergency Evacuation Plan (EEP) prior to applying for a Building Permit still apply and therefore remain unchanged under this amendment.

The proposed amendment was not referred to the DoH as no changes relating to effluent disposal are proposed under this amendment.

Comments from MRWA, DWER, DBCA and PTA are provided as Attachments, and discussed in the relevant sections of this report.

Planning Assessment:

Town Planning Scheme No. 6

Land Use Permissibility

The subject site is zoned 'Residential Development' under TPS 6. A Showroom is defined as:

'means premises used to display, sell wholesale or retail, or hire, automotive arts and accessories, camping equipment, electrical light fittings, equestrian supplies, floor coverings, furnishings, furniture, household appliances, party supplies, swimming pools or goods of a bulky nature'

A Showroom is a "D" use within the Residential Development zone, meaning that the use is not permitted unless the local government has exercised its discretion by granting Development Approval. The proposal is therefore capable of approval.

The following sections of the report assess the proposed amendments against the relevant planning frameworks. Matters regarding landscaping, stormwater, waste management, the Canning River Flood Plan Development Control Area, Bushfire Management, public art, and consideration of Wetlands remain unchanged as a result of the proposed amendments and as such are not discussed in this report. It should be noted that conditions relating to these matters have been retained and are included in the recommendation, should the DAP approve the proposal.

Car Parking

The following table details TPS 6 car parking requirements:

Use Class	TPS 6 Car Parking Standards	TPS 6 Car Parking Requirements	Car Parking Bays Provided
Showroom	<i>1 space for every 50m² gross leasable floor area; minimum of 4 spaces per tenancy or unit.</i>	The application includes a 14,505m ² gross leasable floor area. As such, the proposal generates a requirement of 291 bays (rounded from 290.1).	The application proposes 310 car parking bays.
Total		291	310

As demonstrated above, the amended application results in a car parking surplus of 19 bays.

Development in Unsewered Areas

The subject site is not currently connected to reticulated sewer, and connection is not proposed as part of the application.

Clause 4.9.5 of TPS 6 stipulates:

‘Where connection to a comprehensive reticulated sewerage system is not available, no development with on-site effluent disposal in excess of that of a single house or single residential equivalent, shall be approved unless the proposed development is in accordance with the provision of the Government Sewerage Policy.’

The applicant previously advised that connection to sewer is not feasible given the substantial financial cost of extending the sewerage network from the nearest available connection at Helm Street (approximately 360m north of the subject site). As an alternative, the applicant proposed the use of an Aerobic Treatment Unit (ATU) on-site for sewer treatment and disposal purposes. The proposed amendment does not seek to change this.

The original application was referred to DoH and was supported. However, this aspect of the proposal was not supported by the City for the following reasons:

- It was considered that the proximity of the nearest available connection at Helm Street is sufficiently close enough to warrant a connection being made.

- The City did not support the financial impost being a sufficient reason to not warrant the sewer connection being made.

The original application and this amendment were referred to DBCA for comment. The DBCA's referral comments on both applications does not support the use of an ATU system due to the close proximity of the site to Canning River and associated Conservation and Resource Enhancement Wetlands. DBCA has therefore recommended that the development be connected to reticulated sewerage.

It is noted that the City previously recommended that the development be connected to sewer which was discussed in the original RAR, however a condition was not imposed by the DAP at that time. Requirement for the development to be connected to reticulated sewer was however imposed under the separate MRS approval.

As such, should DAP approve the proposal, a condition should be imposed requiring the development to be connected to sewer, prior to occupation of development, as also recommended by DBCA.

Non-Residential Development in the Residential Zone and Setbacks

TPS 6 requires that non-residential development in the Residential zones (including the Residential Development zone) conform with the setback requirements and the maximum plot ratios prescribed under the Residential Design Codes. The proposed development is setback 22m from Albany Highway, 35.4m to the north-western boundary, 54m to the south-eastern boundary and 10m to the rear boundary (measured from the retaining walls). The proposed setbacks comply with the R-Codes.

Given no residential density is afforded to the land in the absence of a Structure Plan, there is no plot ratio applicable. Notwithstanding, as the total building footprint is approximately 14,505m² in relation to the total site area of 4.3272ha, the size of the building is not considered to result in overdevelopment of the site. It is also noted that the proposed building footprint has been reduced from the original approval.

Lighting

As part of DBCA's consideration of the amended application, it recommended the inclusion of a condition requiring the submission and approval of a lighting plan to DBCA's specification and to the satisfaction of the City. Should the DAP approve the proposal a condition has been included in the report recommendation requiring the submission of a lighting plan.

Traffic and Access

Consistent with the original development approval, a signalised intersection is proposed at Pitchford Avenue/Albany Highway. Additionally, this application includes modifications, and the addition of pedestrian crossings, to Albany Highway.

Three crossovers are proposed to Albany Highway providing access to the site as follows:

- A left in/straight in access from the existing signalised intersection on Albany Highway and Gosnells Road West, with light vehicle-only exit movements permitted in all directions;

- Right and left-in entry only for light vehicles to the central access crossover; and
- A signalised intersection including access into the site is proposed at Albany Highway/Pitchford Avenue, allowing for full access vehicle movements for light and service vehicles.

Whilst service vehicles will utilise the same crossovers as patrons, a separate deliveries laneway is proposed to the rear of the building to accommodate deliveries and waste collection.

The amended application was referred to MRWA for comment, which supported the amended application subject to conditions (refer Attachment 7). It is noted that the original approval included conditions requiring the submission of engineering drawings for approval by the City in consultation with MRWA for the construction of the signalised intersections and all required works on Albany Highway. As a result of the amendments to the application, MRWA has recommended deletion of the original conditions, and substituted new conditions relating to works required to Albany Highway. MRWA's amended conditions have been included in the report recommendation should the DAP approve the application.

Environment

Bush Forever and Remnant Vegetation

The adjacent Canning River floodplain is part of Bush Forever Site No.246. A portion of approximately 630m² of remnant vegetation extends into the subject site, roughly aligning with the area of CCW on Lot 4 Albany Highway. The remnant vegetation is proposed to be retained as part of the proposal.

The proposed amendment also includes a change in vehicle access to adjoining Lot 5 Albany Highway as a result of the required modifications to the intersection of Gosnells Road West and Albany Highway. A modified access arrangement is to be provided through Lot 21 and Lot 8 Albany Highway which both contain an area of Resource Enhancement Wetland, and Parks and Recreation Reserve over Lot 8 only.

The application was referred to DBCA and it was noted that a tree survey should be required prior to the final alignment of the driveway and batters to ensure protection of the existing wetland and minimise the number of trees removed. DBCA also recommended that replacement trees be planted at a rate of no less than three for each tree removed. Additional conditions are recommended should DAP approve this application.

Utilisation of a portion of the Resource Enhancement Wetland area within Lot 21 Albany Highway as a bioretention zone was supported by DBCA, however, further detail is required regarding how the drainage will be managed with the construction of the proposed access road traversing Lot 8. DBCA recommended the submission of a Wetland and Wetland Buffer Management Plan to address revegetation and maintenance requirements. Should the DAP approve the application, it is recommended that Condition 8 be modified to include reference to a Wetland Buffer Management Plan.

Local Planning Policy 4.9 - Signage and Flags

It should be noted that whilst signage formed part of the original approval, relevant conditions were not imposed under the previous approvals. MRWA has subsequently recommended conditions relating to the signage to ensure that signage does not adversely impact the safety of drivers. Should DAP approve the proposal, MRWA's recommended conditions should be imposed on an approval.

Conclusion:

The City considers that the proposed changes to the approved development are minor in nature and do not substantially alter the development previously approved by the DAP. It is not considered the proposed amendments introduce new information that would change the DAP's position to support the application. The local planning framework has been satisfactorily addressed. Additional conditions recommended by State Government agencies relating to traffic and access are considered appropriate and have been included in the report recommendation.

Attachment 1



CITY of GOSNELLS

The City of Gosnells provides the information contained herein. The Council of the City of Gosnells shall not be liable for any loss or damage howsoever caused as a result of reliance upon information contained in these documents.

Attachment 1 - Location Plan

Date: 23/07/2025

Scale: 1:4000



Attachment 2

NOM 7M WIDE LIMESTONE SHARED ACCESS TRACK TO BASE OF RETAINING WALL


INDICATIVE AREA OF LAND TO BE CEDED TO THE CROWN/WAPC

SITE AREAS	41,107m ²
BUNNINGS SITE	2,149m ²
BALANCE LAND/PAD SITE	
TOTAL SITE AREA	43,293m²
BUNNINGS AREAS	
MAIN WAREHOUSE	8,549.48 m ²
ENTRY	78.20 m ²
TIMBER TRADE SALES	1,998.47 m ²
BUILDING MATERIALS & LANDSCAPE YARD	1,317.42m ²
BAGGED GOODS CANOPY	1,384.08m ²
OUTDOOR NURSERY	1,033.99m ²
GOODS INWARDS	143.28m ²
TOTAL BUNNINGS AREA	14,505m²
CARPARKS (BUNNINGS)	
STANDARD SPACES	274 SPACES
TRAILER BAYS	12 SPACES
ACCESSIBLE SPACES	6 SPACES
TIS SPACES	18 SPACES
TOTAL SPACES	310 SPACES
TROLLEY BAYS	6 BAYS




WAREHOUSE GROUND FLOOR PLAN
1:500


PRELIMINARY
NOT FOR CONSTRUCTION

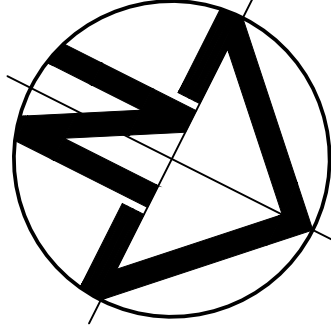


BUNNINGS MADDINGTON
ALBANY HIGHWAY, MADDINGTON, WA

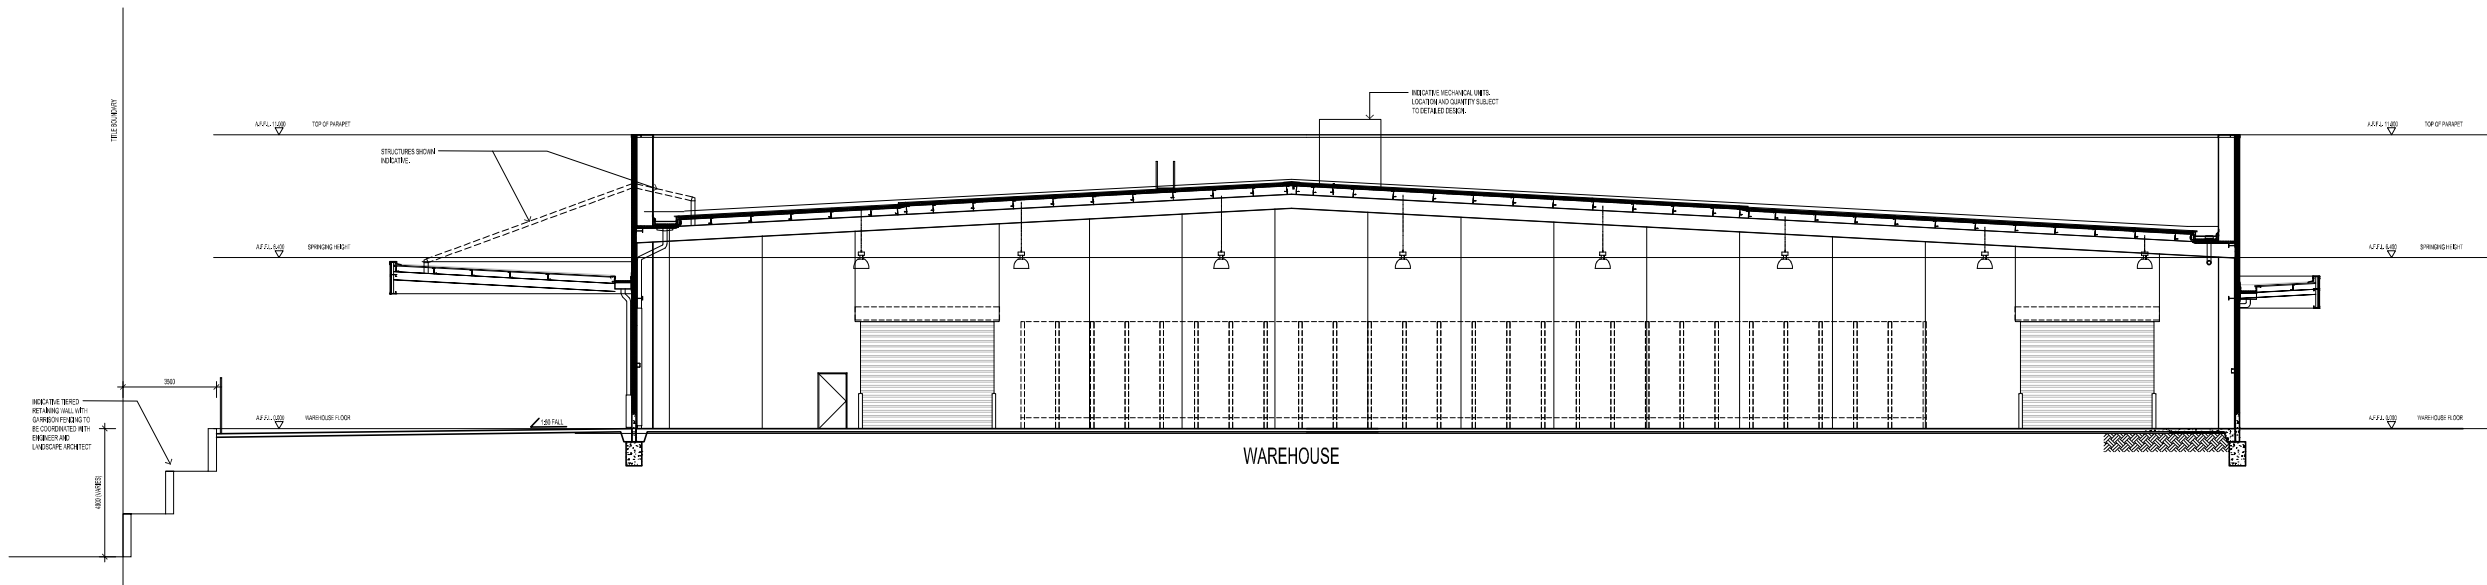

SECTION B-B
1:100

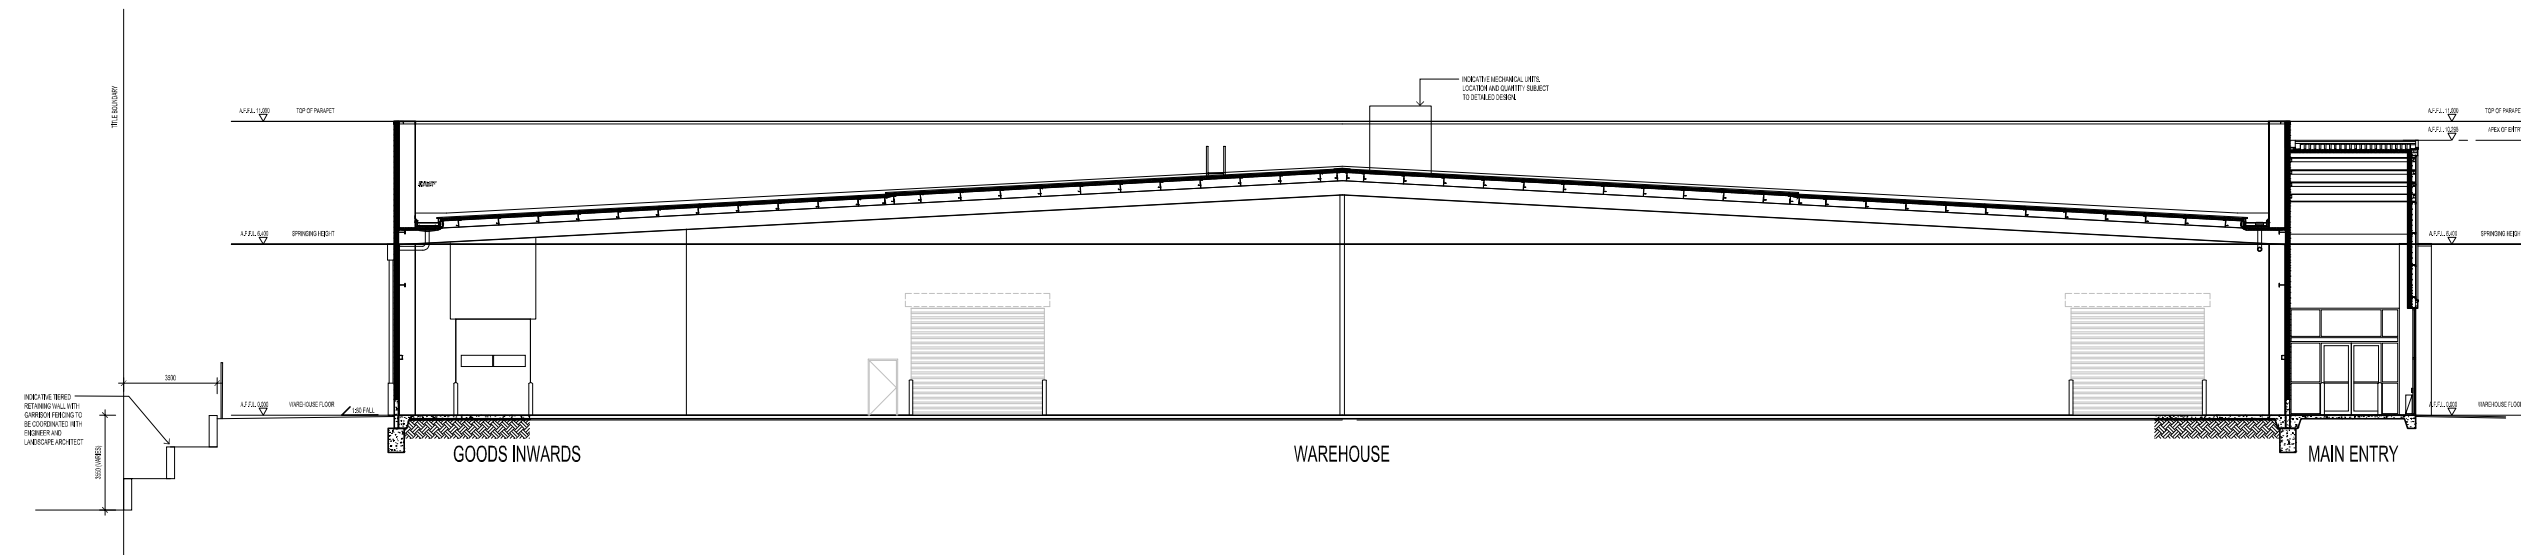

SECTION A-A
1:100

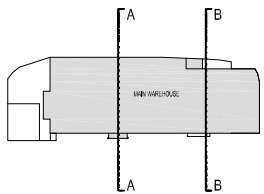

KEY PLAN

PRELIMINARY
NOT FOR CONSTRUCTION



Michael Carr Architect Pty. Ltd.
ACN 105 121 270

221 Moray Street, South Melbourne 3205
Ph 03 9645 5635 Fax 03 9686 4084
Email admin@mcarcarchitect.com.au
UNLESS OTHERWISE AGREED IN THE DRAWING REMAINS THE PROPERTY OF MICHAEL CARR ARCHITECT PTY LTD




BUNNINGS MADDINGTON

ALBANY HIGHWAY, MADDINGTON, WA

A		15.04.2025	PRELIMINARY ISSUE	AZ	PROJECT No: 17145	DATE: APRIL 2025
REV:	DATE:	AMENDMENT:	BY:	DRAWING No: TP-03	SCALE: AS SHOWN @ A0	DRAWN: AZ
						REV: A

A photograph of a person walking away from the camera on a dirt path through a forest. The person is wearing a dark skirt and a light-colored shirt with a graphic. The path is surrounded by tall trees and green foliage. A wooden bench is visible on the right side of the path.

A black metal fence with vertical bars, set against a green lawn and a cloudy sky. The fence is made of dark metal with vertical bars and horizontal rails. It runs along the edge of a green lawn. In the background, there are some trees and a cloudy sky. The image is framed with rounded corners.

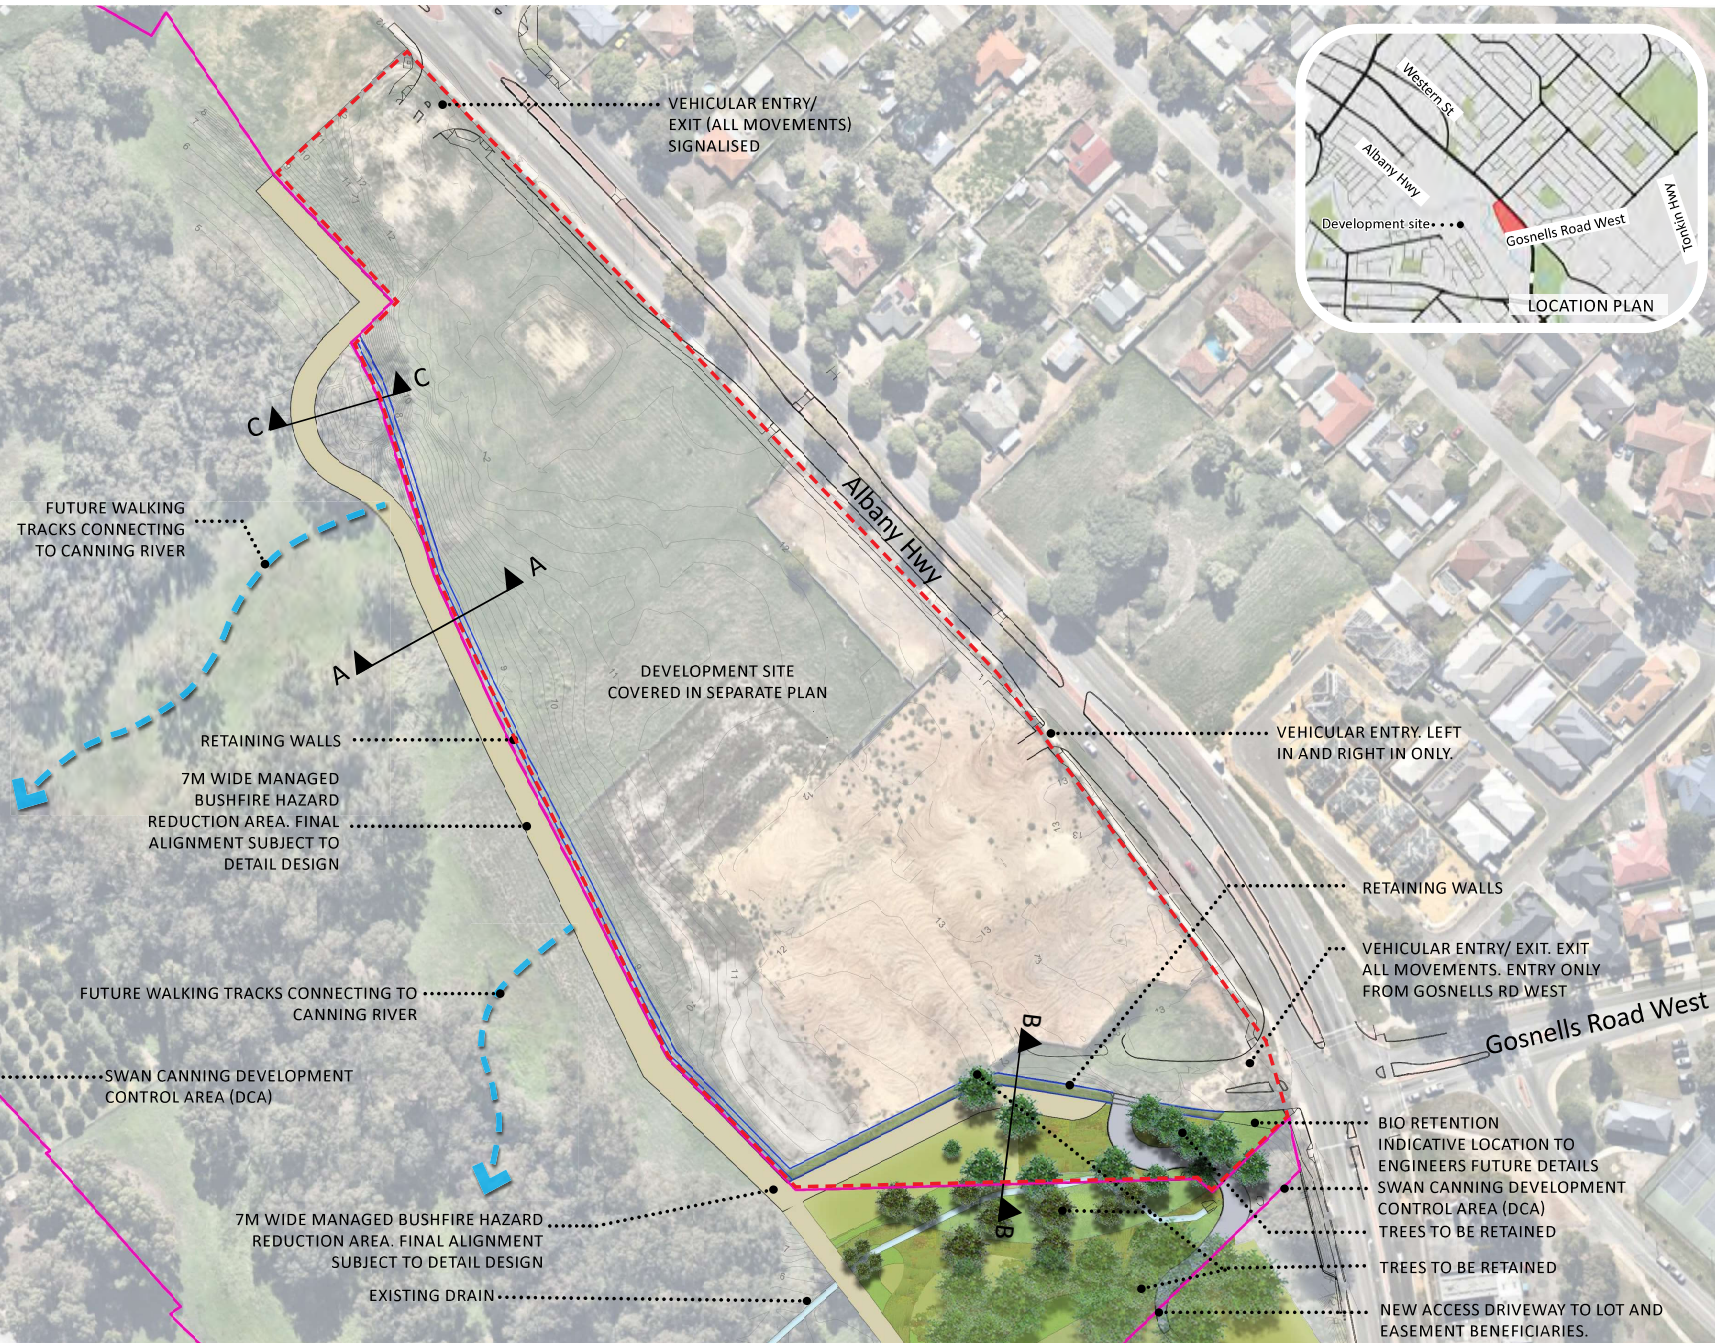



Department of Biodiversity,
Conservation and Attractions



Our ref: 2025/1744
Enquiries: Trish Dames
Phone: 9278 0901
Email: trish.dames@dbca.wa.gov.au

Ms Sam Boucher
Secretary
Western Australian Planning Commission
Locked Bag 2506
PERTH WA 6000

Attention: Jas Lapinski

Dear Ms Lapinski

CLAUSE 45(2)a(i) – WAREHOUSE (BUNNINGS) – MRS FORM 2. AMENDMENT 25-50473-1, LOTS 3, 4, 8, 17, 18, 20, 21, 23, 24, 25, 42, 201 and 500 ALBANY HIGHWAY, MADDINGTON

Thank you for providing the Swan River Trust (the Trust) with the opportunity to comment on the above-mentioned development application received on 10 June 2025. DBCA has previously provided advice on the proposal and recommended conditions of approval. Please refer attached correspondence of 18 December 2019.

The proposal will result in a warehouse (Bunnings) and associated access to the warehouse on Lots 3, 4, 17, 20, 21, 25, 42, 201 and 500 Albany Highway Maddington, which will abut the Regional Open Space (ROS) reserve and Swan Canning development control area (DCA). The application includes a limestone track within the ROS reserve and DCA on Lots 18, 23, 24, 200 and 501 Albany Highway. The application as amended also includes access across Lot 8 to the neighbouring Lot 5, which is required as a result of the modification of the intersection of Gosnells Road West and Albany Highway.

The application is being processed pursuant to Clause 45(2)a(i) of the Metropolitan Region Scheme, as portions of the proposed development are within the DCA.

The Department of Biodiversity, Conservation and Attractions (DBCA) has assessed the application on behalf of the Trust against *State Planning Policy 2.10: Swan-Canning River System* and Swan Canning development control area policies, and you are advised that DBCA has no objections to the proposal subject to the following advice and recommended conditions:

ACCESS ACROSS LOT 8

The proposal includes a change in the access to Lot 5 as a result of the modification of the intersection of Gosnells Road West and Albany Highway. This modified access is through Lot 8, although current plans show the access ending at the site boundary i.e. contained within Lot 21.

Given the access change to Lot 5 will occur as a result of works associated with the development it would be appropriate that the construction of the access and tie in be the responsibility of the applicant. The plans should be amended to include this detail.

The proposal indicates that batters will be used to accommodate the level changes through Lot 8. Details of the and ties in with the existing access into Lot 5 should be provided, including sections showing how the design will fit into the topography of the land.

Decommissioning of the existing access point should also be addressed, with suitable consideration given to protection of the surrounding natural environment prior to, during and after

decommissioning works. A tree survey is required prior to the final alignment of the driveway and batters to ensure protection of the existing wetland and minimise the number of trees removed.,

Utilisation of the existing wetland area as a bioretention zone is supported by DBCA, however further detail is required regarding how the drainage will be managed with the construction of the road traversing the drain. A Wetland and Wetland Buffer Management Plan will be required to address revegetation and maintenance requirements.

BUSH FIRE MANAGEMENT

The applicant is proposing to manage a portion of its bushfire risk in the adjacent foreshore reserve via the provision of a 7-metre wide limestone track in the P&R reserve. This is inconsistent with the provisions of State Planning Policy 3.7 Planning in Bushfire Prone Areas (SPP3.7). The limestone track is also proposed to be linked to Albany Highway, to the south along the edge of the REW and to the north along the edge of the applicant's pad site/excess land area.

It is understood that a principal shared path (PSP) may be constructed to provide access along this stretch of Canning River foreshore. As previously discussed with the Department of Planning, Lands and Heritage (DPLH), provided that public access along the track is formalised with a hardstand pathway (of PSP standard), and the applicant is willing to cede free of cost and without compensation to the Crown the REW and buffer area (including the section of track/PSP) as highlighted in the attached plan, and the sections of the track/PSP within the WAPC land/ROS reserve are handed over to the DPLH following the defects and maintenance period, the department does not object to the proposal. The provision of a PSP with a link to Albany Highway and addition of the REW to the foreshore reserve provides a clear public benefit that offsets the burden placed on the Crown by the proposed fire break.

As previously advised, the applicant should also acknowledge that the ROS reserve may be rehabilitated in the future and their Bushfire Management Plan should be updated to reference Class A Forest rather than Class B Woodland in Areas 2 & 3 (see attached plan). In accordance with State Planning Policy 3.7 – Planning in Bushfire Prone Areas, planning proposals should satisfy bushfire protection requirements within the boundaries of the land being developed and not impact on the bushfire and environmental management of neighbouring foreshore reserves. The Regional Open Space abutting the western boundary of the subject lot should be identified as Class A Forest to account for future revegetation within the reserve.

PRIOR TO APPROVAL

DBCA recommends that prior to approval of the development:

- the proposal is amended to address an updated Bushfire Management Plan (BMP). The BMP shall include a Class A – Forest vegetation classification to the Regional Open Space.
- further detail is provided on the proposed access across Lot 8 and the tie in with the existing access to Lot 5.

CONDITIONS

Provided the above matters are resolved as described above, there is no objection to the proposed development subject to the following conditions:

1. The development shall be connected the reticulated sewerage system.
2. The warehouse (including bagged goods, nursery, goods inwards, timber trade sales, building materials/landscape yard areas) shall be constructed using weather-proof material with impervious and chemically resistant flooring, designed and graded to contain any spills and wastewater generated from the operation. All spills and wastewater shall be disposed to sewer (subject to Water Corporation consent) or at a licensed waste disposal facility.
3. Any fill and/or topsoil brought onto the site, is to be certified clean, uncontaminated and free from rubble, weeds and disease, and suitable for the proposed works. (see **Advice Note 1**).

4. All works are to be undertaken in accordance with a Construction Environmental Management Plan which is to be submitted to and approved by the Department of Biodiversity, Conservation and Attractions prior to commencement of works. (see **Advice Note 2**)
5. No debris, rubbish or any other deleterious matter shall be placed on the Regional Open Space reserve or be allowed to enter the river.
6. No extracted water from dewatering is to enter the River, either directly or indirectly (via the stormwater system), unless approved by the Department of Biodiversity, Conservation and Attractions. (see **Advice Note 3**).
7. The garrison style fencing installed on top of the retaining walls at the western boundaries shall be open view style of a total height not exceeding 1.8 meters and black in colour.
8. All works are to be undertaken in accordance with a Stormwater Management Plan which is to be to the specification of the Department of Biodiversity, Conservation and Attractions prior to commencement of works. (see **Advice Note 4**)
9. All works are to be undertaken in accordance with a Wetland Buffer Management Plan which is to be submitted to and approved by the Department of Biodiversity, Conservation and Attractions prior to commencement of works. (see **Advice Note 6**).
10. Prior to the occupation of the development, a principal shared path shall be installed within the limestone track corridor to the satisfaction of the Western Australian Planning Commission and Department of Biodiversity, Conservation and Attractions (see **Advice Note 7**).
11. Prior to the commencement of works or any development being undertaken, the applicant shall submit for approval plans and technical specifications for the limestone track and principle shared path to the satisfaction of the Western Australian Planning Commission and Department of Biodiversity, Conservation and Attractions (see **Advice Note 7**).
12. Prior to the commencement of works, all significant vegetation within the wetland and wetland buffer shall be identified and protected by installation of Tree Protection Zones in accordance with Australian Standard AS 4970-2009 - Protection of trees on development sites.
13. Replacement trees are to be planted at a rate of no less than three (3) for each tree removed and maintained to the requirements and satisfaction of the Department of Biodiversity, Conservation and Attractions. (see **Advice Note 9**).
14. All works are to be undertaken in accordance with a Landscape Plan which is to be submitted to and approved by the Department of Biodiversity, Conservation and Attractions prior to commencement of works. (see **Advice Note 10**).
15. All lighting is to be installed in accordance with a Lighting Plan which is to be submitted to and approved by the Department of Biodiversity, Conservation and Attractions prior to commencement of works. (see **Advice Note 12**)
16. Prior to occupation of the development, resource enhancement wetland (11428) and associated buffer as highlighted on the attached plan is to be ceded to the Crown free of cost and without compensation.

ADVICE TO APPLICANT

1. Regarding **Condition 3**, refer to the Department of Water and Environmental Regulation's fact sheet [Amendments to the Environmental Protection Regulations 1987 - clean fill and uncontaminated fill](#) for the requirements of clean fill.

2. Regarding **Condition 4**, the Construction Environmental Management Plan (CEMP) should describe how the authorised works will be managed to minimise potential environmental impacts. Guidance for preparation of a CEMP is provided in DBCA Guidance Note – Construction Environmental Management Plans (the PDF will download automatically) and <https://bit.ly/SCRMAPolicies>.
3. Regarding **Condition 6**, in the event it is proposed to dispose of extracted water either directly or indirectly (e.g. via the stormwater system) to the river, a dewatering management plan, demonstrating that the default guideline values contained within the Department of Biodiversity, Conservation and Attractions' Policy 50: *Planning for dewatering affecting the Swan Canning Development Control Area* will be met, is to be approved by the Department of Biodiversity, Conservation and Attractions.
4. Regarding **Condition 8**, the Stormwater Management Plan shall describe how the stormwater system has been designed to prevent mobilisation of sediment, nutrients and contaminants from the site to the river. Stormwater from the authorised works should be managed in accordance with Corporate Policy Statement 49: *Planning for Stormwater Management Affecting the Swan Canning Development Control Area*, the Department of Water and Environmental Regulation's *Stormwater Management Manual for Western Australia* and *Decision Process for Stormwater Management in WA*, and water sensitive urban design principles.
5. It is recommended that the biofilters are designed in accordance with the: *Adoption Guidelines for Stormwater Biofiltration Systems* (Payne et al. 2015) and the *Vegetation Guidelines for Stormwater Biofilters in the South-West of Western Australia* (Monash University 2014). The plan shall address, unless otherwise agreed in writing, that:
 - a. stormwater run-off from constructed impervious surfaces generated by small rainfall events (i.e. the first 15 mm of rainfall) has been retained and/or detained at-source as much as practical (noting that untreated stormwater will not be permitted to enter the river)
 - b. pre-development hydrology for 1 exceedance per year (1 EY) and 1% annual exceedance probability (1% AEP) events (including peak flow rates, run-off volumes, floodplain storage volumes and flood levels) has been maintained (unless alterations have either been published in an approved catchment plan, or have been approved by writing by the Department of Biodiversity, Conservation and Attractions, Department of Water and Environmental Regulation and the Water Corporation, where applicable)
 - c. existing tributaries and surface water flow paths have been retained, or it is demonstrated that replacement with piped systems will maintain or improve the habitat values and water quality of receiving waterways
 - d. details of any subsoil drains.
6. Regarding **Condition 9**, the Wetland Buffer Management Plan should include:
 - a. the number of plants (and species) to be removed (noting that any native plants should be relocated where possible)
 - b. the location, details of the planting densities and species composition proposed for each area (noting that appropriate local native species should be planted in riparian zones at a ratio of 500:50:5 herbs/sedges:shrubs:trees for each 100m²)
 - c. a schedule of works
 - d. weed control, including target species and any chemicals to be used, and its management within a water sensitive environment
 - e. stabilisation measures (eg matting type and extent bioengineering solutions),
 - f. a reticulation plan, indicating type and location of sprinkler, bubbler, drippers and if bore or scheme water will be utilised
 - g. fencing requirements
 - h. ongoing monitoring and maintenance requirements
7. In regard to **Condition 10**, a pathway to provide public access is to be provided within the limestone track. The pathway design is to comply with Australian Standard AS2156.2-2001 *Walking Tracks – Part 2: Infrastructure Design*. Detailed plans for the alignment of the limestone

track and pathway with separation distances to existing native vegetation that are consistent with a tree protection zone (as defined in Australian Standard AS4970-2009 Protection of Trees on Development Sites) are to be provided. Existing vegetation within the Regional Open Space reserve is not to be removed. The design should ensure that stormwater runoff does not result in erosion and earthworks undertaken as part of construction are minimized. Details on the fill and levels are to be provided, along with a construction environmental management plan for the works and work schedule.

8. It is understood that for geotechnical reasons it may be beneficial to install the limestone track at the commencement of site works and the principal shared pathway nearer to the completion of site works. The principal shared path and limestone track is to be handed over to the Western Australian Planning Commission following the defects period or as otherwise agreed in writing by the WAPC.
9. Regarding **Condition 13**, the replacement trees must be:
 - a. locally native and suited to the soil type of the area;
 - b. at least 1.5 metres tall at the time of planting;
 - c. located within the vicinity of the plant to be removed;
 - d. maintained for 3 years and any trees that do not survive within this period shall be replaced no later than the next winter/spring planting season.
10. The landscaping should improve the visual amenity of the interface of the development with the Regional Open Space reserve. All species used on site should be native to Western Australia, including the tree species in the car park. The Department of Biodiversity, Conservation and Attractions can provide a list of locally native species for reference.
11. In accordance with State Planning Policy 3.7 – Planning in Bushfire Prone Areas, planning proposals should satisfy bushfire protection requirements within the boundaries of the land being developed, and not impact on the bushfire and environmental management of neighbouring foreshore reserves. The Regional Open Space abutting the western boundary of the subject lot should be identified as Class A Forrest to account for future revegetation within the reserve. The Department of Biodiversity, Conservation and Attractions therefore recommends that prior to approval of the development, the proposal is amended to address an updated Bushfire Management Plan (BMP). The BMP shall include a Class A – Forest vegetation classification to the Regional Open Space.
12. Regarding **Condition 15**, lighting should be designed to minimise light spill so that fauna, community enjoyment and visual amenity are not unacceptably affected. All lighting is to be consistent with the National Light Pollution Guidelines for Wildlife (Department of Climate Change, Energy, the Environment and Water, 2023) and AS4282 Control of the Obtrusive Effects of Outdoor Lighting.

If you have any queries regarding this matter, please contact the officer above. Please quote the above reference number in all correspondence.

Yours sincerely



Greg Comiskey
Manager, Statutory Assessments
As delegate of the Swan River Trust
Under Section 28B(2) of the SCRM Act 2006

8 July 2025



Department of Biodiversity,
Conservation and Attractions



Your ref: 25-50473
Our ref: 2019/0078
Enquiries: Jacey Mills
Phone: 9278 0921
Email: rivers.planning@dbca.wa.gov.au

Email: referrals@planning.wa.gov.au

Western Australian Planning Commission
Locked Bag 2506
PERTH WA 6000

Attention: Frances Page-Croft

Dear Ms Page-Croft

CLAUSE 30A(2)a(i) – WAREHOUSE (BUNNINGS) & LIMESTONE TRACK – LOTS 3, 4, 17, 21, 23, 24, 42, 200, 201, 500 AND 501 ALBANY HIGHWAY, MADDINGTON

Thank you for providing the Swan River Trust (the Trust) with the opportunity to comment on the above-mentioned development application received on 27 December 2018 and amended plans received on 8 October 2019. The proposal will result in a warehouse (Bunnings) on Lots 3, 4, 17, 21, 42, 201 and 500 Albany Highway, which will share boundaries with the Parks and Recreation (P&R) reserve and Swan Canning Development Control Area (DCA). The proposal also includes a limestone track within the P&R reserve and Swan Canning DCA on Lots 23, 24, 200 and 501 Albany Highway. The proposal is therefore being processed pursuant to Clause 30A(2)a(i) of the Metropolitan Region Scheme. The Department of Biodiversity, Conservation and Attractions (the department) has assessed the applications on behalf of the Trust and wishes to make the following comments.

On the southern boundary of the site there is a registered resource enhancement wetland (14428) (REW) and drainage line that hydrologically connects to the Canning River. The site is also within 90m of the Canning River and within 20m of the associated conservation category wetland (7965). These sewage sensitive areas should be protected from the potential impacts of on-site sewage disposal, which is a key source of nutrients to the river system. The Water Corporation has advised that connection to the sewer network at Helm Street is possible. While it is acknowledged that the connection will be more expensive for the applicant than an on-site system, the proposed warehouse (Bunnings) will have significant supplies of toxic chemicals located on-site and notwithstanding the applicant's estimated wastewater figures, there remains an unacceptable risk to the environmentally sensitive areas and warrants connection of the site to the reticulated sewerage network. State Planning Policy 2.10 Swan-Canning River System states that development should not result in further water quality degradation but should, if possible, improve the situation.

The applicant is proposing to manage a portion of its bushfire risk in the adjacent foreshore reserve, inconsistent with the provisions of State Planning Policy 3.7 Planning in Bushfire Prone Areas (SPP3.7), via the provision of a 7-metre wide limestone track in the P&R reserve. The limestone track is also proposed to be linked to Albany Highway, to the south along the edge of the REW and to the north along the edge of the applicant's pad site/excess land area. It is understood that the Western Australian Planning Commission (Property) intends to eventually install a principal shared path (PSP) along this stretch of the Canning River foreshore. As discussed with the Department of

Rivers and Estuaries Branch
Locked Bag 104, Bentley Delivery Centre, Western Australia 6983
Phone: (08) 9219 9000 Email: rivers.planning@dbca.wa.gov.au
www.dbca.wa.gov.au

Planning, Lands and Heritage (DPLH), provided that public access along the track is formalised with a hardstand pathway (of PSP standard), and the applicant is willing to cede free of cost and without compensation to the Crown the REW and buffer area (including the section of track/PSP) as highlighted in the attached plan, and the sections of track/PSP within Western Australian Planning Commission land/P&R reserve are handed over to DPLH following the defects period, the department does not object to the proposal. The provision of a PSP with a link to Albany Highway and addition of the REW to the foreshore reserve provides a clear public benefit that offsets the burden placed on the Crown by the proposed fire break. The applicant should also acknowledge that the P&R reserve may be rehabilitated in the future and their Bushfire Management Plan should be updated to reference Class A Forest rather than Class B Woodland in Areas 2 & 3 (see attached plan).

Provided that the development is connected to the reticulated sewer network and bushfire matters are resolved as described above, the department has no objection to the proposed development subject to the following conditions:

1. The development shall be connected to the reticulated sewerage system prior to occupation.
2. The warehouse (including bagged goods, nursery, goods inwards, timber trade sales, building materials/landscape yard areas) shall be constructed using weather-proof material with impervious and chemically resistant flooring, designed and graded to contain any spills and wastewater generated from the operation. All spills and wastewater shall be disposed to sewer (subject to Water Corporation consent) or at a licensed waste disposal facility.
3. Prior to any fill and/or top soil being brought onto the site, the applicant shall demonstrate that all material is certified clean, uncontaminated, and free from rubble, weeds and disease and is geotechnically suitable for the proposed works.
4. Prior to any works occurring within the Parks and Recreation reserve, a Construction Environmental Management Plan for the works is to be submitted to the satisfaction of the Western Australian Planning Commission and Department of Biodiversity, Conservation and Attractions.
5. No debris, rubbish or any other deleterious matter shall be placed on the Parks and Recreation Reserve or be allowed to enter the river.
6. No dewatering tailwater is to be discharged directly or indirectly (e.g. via the stormwater system) into the river unless a dewatering management plan has been approved by the Western Australian Planning Commission and the Department of Biodiversity, Conservation and Attractions (refer **Advice Note 1**).
7. The garrison fencing installed on top of the retaining walls at the western boundaries shall be open view style of a total height not exceeding 1.8 metres and black in colour (see **Advice Note 2**).
8. Prior to the commencement of works or any development being undertaken, the applicant shall submit for approval an updated Stormwater Management Plan to the satisfaction of the Western Australian Planning Commission and Department of Biodiversity, Conservation and Attractions (see **Advice Note 3**). Stormwater runoff from constructed impervious surfaces generated by small rainfall events (i.e. the first 15 mm of rainfall) must be retained and/or detained at-source as much as practical and will not be permitted to enter the wetland buffer or river untreated.
9. Prior to the commencement of works or any development being undertaken, a Wetland Buffer Management Plan is to be submitted to the satisfaction of the Western Australian

Planning Commission and Department of Biodiversity, Conservation and Attractions (see **Advice Note 4**).

10. Prior to occupation of the development, a principal shared path shall be installed within the limestone track corridor to the satisfaction of the Western Australian Planning Commission and Department of Biodiversity, Conservation and Attractions, and at no expense to the Crown (see **Advice Note 5**).
11. Prior to the commencement of works or any development being undertaken, the applicant shall submit for approval plans and technical specifications for the limestone track and principle shared path to the satisfaction of the Western Australian Planning Commission and Department of Biodiversity, Conservation and Attractions (see **Advice Note 7**).
12. The trees marked for retention within the wetland buffer are to be protected during the construction works in accordance with Australian Standard *AS4970-2009 Protection of Trees on Development Sites*.
13. Prior to the commencement of works or any development being undertaken, a Landscape Plan for the site is to be submitted to the satisfaction of the Western Australian Planning Commission and Department of Biodiversity, Conservation and Attractions (see **Advice Note 8**).
14. Prior to occupation of the development, and in accordance with the Landscape Plan approved under **Condition 13** native vegetation shall be planted between the retaining walls on the western boundaries to the satisfaction of the Western Australian Planning Commission and Department of Biodiversity, Conservation and Attractions.
15. Prior to occupation of the development, resource enhancement wetland (14428) and associated buffer as highlighted on the attached plan is to be ceded to the Crown free of cost and without compensation.

ADVICE TO APPLICANT

1. With regard to **Condition 6**, the applicant is advised that the Department of Biodiversity, Conservation and Attractions has dewatering tailwater discharge standards that are required to be met if it is proposed to discharge directly or indirectly (e.g. via the stormwater system) into the river. The Department of Biodiversity, Conservation and Attractions should be contacted for further advice.
2. With regard to **Condition 7**, see Department of Biodiversity, Conservation and Attractions Policy 48 *Planning for Development Setback Requirements affecting the Swan Canning Development Control Area* for further information.
3. With regard to **Condition 8**, the applicant is advised the stormwater management system shall be designed to prevent mobilisation of sediment, nutrients and contaminants (including hydrocarbons) from the site to the wetland buffer and river. Stormwater from the proposed development should be managed in accordance with Department of Biodiversity, Conservation and Attractions Policy 49 *Planning for Stormwater Management Affecting the Swan Canning Development Control Area*, the Department of Water and Environmental Regulation's *Stormwater Management Manual for Western Australia* and *Decision Process for Stormwater Management in WA*, and water sensitive urban design principles.
4. With regard to **Condition 9**, the Wetland Buffer Management Plan should address wetland values and how those values will be protected from the various urban threats including weeds and nutrient/hydrocarbon export on an ongoing basis. Provide details on any works proposed within the buffer area and how the works will be managed to protect the wetland and existing vegetation.

5. In regard to **Condition 10**, a pathway to provide public access is to be provided within the limestone track. The pathway design is to comply with Australian Standard AS2156.2 *Walking Tracks – Infrastructure Design*. Detailed plans for the alignment of the limestone track and pathway with separation distances to existing vegetation that are consistent with a tree protection zone (as defined in Australian Standard AS4970-2009 *Protection of Trees on Development Sites*) are to be provided. Existing vegetation within the Parks and Recreation reserve is not to be removed. The design should ensure that stormwater run-off does not result in erosion and earthworks undertaken as part of construction are minimised. Details on the fill and levels are to be provided, along with a construction environmental management plan for the works and works schedule.
6. The applicant is advised that it is an offence under the Swan and Canning Rivers Management Regulations 2007 to destroy, pull up, cut back or injure any tree, shrub, aquatic plant or other perennial plant that is in the Riverpark or the Swan Canning Development Control Area, except with the approval of the Department of Biodiversity, Conservation and Attractions.
7. It is understood that for geotechnical reasons it may be beneficial to install the limestone track at the commencement of site works and the principal shared pathway nearer to the completion of site works. The principal shared path and limestone track is to be handed over to the Western Australian Planning Commission (WAPC) following the defects period or as otherwise agreed in writing by the WAPC.
8. The landscaping should improve the visual amenity of the interface of the development with the Parks and Recreation reserve. All species used on site should be native to Western Australia, including the trees species in the car park. The Department of Biodiversity, Conservation and Attractions can provide a list of locally native species for reference.

If you have any queries regarding this matter, please contact the officer above. In all correspondence please quote the above reference number.

Yours sincerely



Jacey Mills
A/Manager, Statutory Assessments
As delegate of the Swan River Trust
Under Section 28B(2) of the SCRM Act 2006

18 December 2019

SITE AREAS	
BUNNINGS SITE	34,383m ²
PAD SITE & EXCESS LAND	3,072m ²
TOTAL SITE AREA	37,455m²
BUNNINGS AREAS	
MAIN WAREHOUSE ENTRY	9,140m ²
	78m ²
TIMBER TRADE SALES	2,530m ²
BUILDING MATERIALS & LANDSCAPE YARD	1,584m ²
BAGGED GOODS CANOPY	1,595m ²
OUTDOOR NURSERY	1,016m ²
GOODS INWARDS	1,420m ²
TOTAL BUNNINGS AREA	16,085m²
CARPARKS (BUNNINGS)	
STANDARD SPACES	288 SPACES
TRAILER BAYS	4 SPACES
ACCESSIBLE SPACES	8 SPACES
TTS SPACES	18 SPACES
TOTAL SPACES	318 SPACES
TROLLEY BAYS	4 BAYS




WAREHOUSE GROUND FLOOR PLAN
1:500

DEPARTMENT OF PLANNING, LANDS
AND HERITAGE

DATE01-Oct-2019FILE25-50473-1

PRELIMINARY
NOT FOR CONSTRUCTION

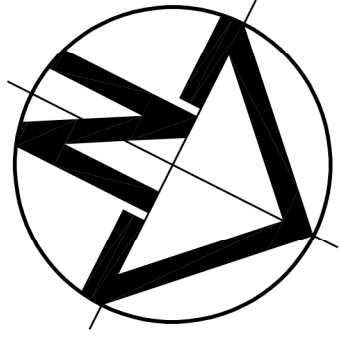


BUNNINGS MADDINGTON
ALBANY HIGHWAY, MADDINGTON, WA

P10	02.08.2019	PRELIMINARY ISSUE	CY	PROJECT No:	17145	DATE:	NOV 2018
P9	22.08.2019	PRELIMINARY ISSUE	PC	SCALE:	AS SHOWN @ A0	DRAWN:	AZ
P8	21.08.2019	PRELIMINARY ISSUE	CY				
P7	09.08.2019	PRELIMINARY ISSUE	AZ				
P6	30.04.2019	PRELIMINARY ISSUE	AZ				
P5	22.03.2019	PRELIMINARY ISSUE	AZ				
P4	19.02.2019	PRELIMINARY ISSUE	AZ				
P3	06.02.2019	PRELIMINARY ISSUE	AZ				
P2	15.11.2018	PRELIMINARY ISSUE	AZ				
P1	09.11.2018	PRELIMINARY ISSUE	AZ				
REV:	DATE:	AMENDMENT:	BY:	DRAWING No:	TP-01	REV:	P10

Figure 5.1
Topography &
Classified Vegetation

Lots 3, 4 & 42 on Plan 2714
Lot 201 on Plan 31952
Lot 17 on Plan 51793
Lot 21 on Plan 69931
Lot 500 on Plan 80059
Albany Highway
MADDINGTON

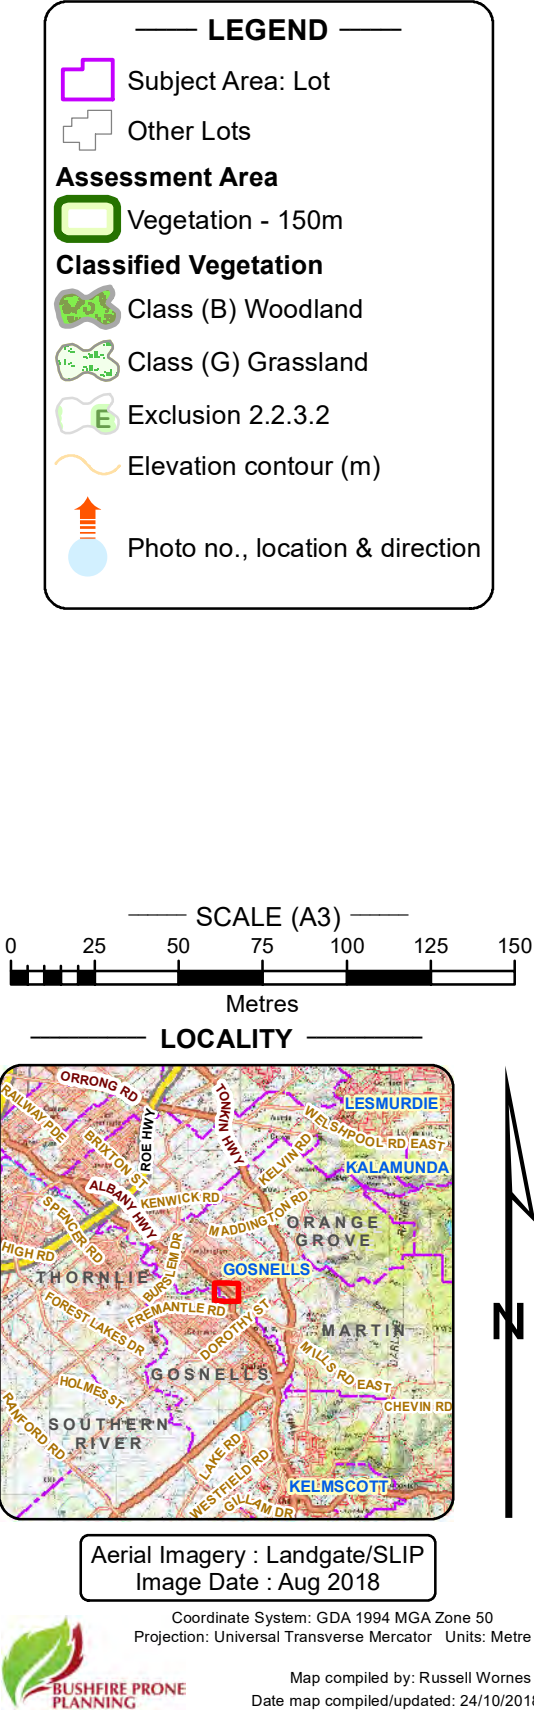

Disclaimer and Limitation: This map has been prepared for bushfire management planning purposes only. All depicted areas, contours and any dimensions shown are subject to survey. Bushfire Prone Planning does not guarantee that this map is without flaw of any kind and disclaims all liability for any errors, loss or other consequence which may arise from relying on any information depicted.
Map Document Path / Name: G:\BushfireProneMapping\MXD's\2018\180784_Various Lots (H2057 - 2089) Albany Highway, Maddington_BMP_(A3L).mxd

Attachment 5

From: Pinfold, Daniel <Daniel.Pinfold@pta.wa.gov.au>
Sent: Friday, 4 July 2025 7:16 AM
To: Planning Admin
Subject: DA18/00283.03 - Development Assessment Panel (DAP) - Lots 8, 18, 21, 23, 24, 25, 200 And 501 (No. 2095) Albany Highway, Maddington – Amendment to Approved Showroom (Bunnings Warehouse)

This Message Is From an External Sender

Caution: This message came from outside the City of Gosnells. Do not click links or open attachments until you recognise the sender and know the content is safe.

[Report Suspicious](#)

OFFICIAL

Kaya,

I am resending this as the officer I sent this to is no longer working on this application.

RE: DA18/00283.03 - Development Assessment Panel (DAP) - Lots 8, 18, 21, 23, 24, 25, 200 And 501 (No. 2095) Albany Highway, Maddington – Amendment to Approved Showroom (Bunnings Warehouse)

Thank you for your letter dated 03/06/2025, the Public Transport Authority (PTA) has no objections to this proposal.

Yaankga,

Daniel Pinfold

Assistant Planner | Infrastructure Planning & Land Services

Public Transport Authority of Western Australia
Public Transport Centre, West Parade, Perth, 6000
PO Box 8125, Perth Business Centre, WA, 6849
Tel: (08) 9326 2943 Fax: (08) 9326 2000
Email: daniel.pinfold@pta.wa.gov.au | Web: www.pta.wa.gov.au



Public Transport
Authority



The Public Transport Authority of Western Australia cannot accept any liability for any loss or damage sustained as a result of software viruses. You must carry out such virus checking as is necessary before opening any attachment to this message. The information in this email and any files transmitted with it may be of a privileged and/or confidential nature and is intended solely for the addressee(s). If you are not an intended addressee please notify the sender immediately, and note that any disclosure, copying or distribution by you is prohibited and may be unlawful. The views expressed in this email are not necessarily the views of the Public Transport Authority.

Attachment 6



From: Terry Walsh-Kennedy <Terry.Walsh-Kennedy@dwer.wa.gov.au>
Sent: Tuesday, 8 July 2025 2:51 PM
To: Planning Admin
Subject: FW: Atten: ALEX CHAN - DA18/00283.03

This Message Is From an External Sender

Caution: This message came from outside the City of Gosnells. Do not click links or open attachments until you recognise the sender and know the content is safe.

Report Suspicious

OFFICIAL

OFFICIAL

Good afternoon Alex

The Department of Water and Environmental Regulation has assessed the following application and has no comments to provide:

Lots 8, 18, 21, 23, 24, 25, 200 And 501 (No. 2095) Albany Highway, Maddington – Amendment to Approved Showroom (Bunnings Warehouse)

Kind regards

Terry Walsh-Kennedy
Administrative Officer
Swan Avon Planning Advice
Approvals – Statewide Delivery

Department of Water and Environmental Regulation
Swan Avon Region
7 Ellam St, Victoria Park, WA 6100
T: (08) 6250 8000
www.dwer.wa.gov.au | Twitter: @DWER_WA



mainroads
WESTERN AUSTRALIA

Enquiries: Damien Lockyer on (08) 9323 5456
Our Ref: 18/1450 (D25#772267)
Your Ref: DA18/00283.03

1 August 2025

Chief Executive Officer
City of Gosnells
PO Box 662
GOSNELLS WA 6990

Email: council@gosnells.wa.gov.au (via email)

Dear Sir/Madam,

PROPOSED AMENDMENT – DEVELOPMENT ASSESSMENT PANEL – SHOWROOM (BUNNINGS WAREHOUSE) – LOTS 3, 4, 8, 17, 18, 20, 21, 23, 24, 25, 42, 201 & 500 (NO. 2051-2095) ALBANY HIGHWAY, MADDINGTON – DAP/18/01540 – DA18/00283.03

In response to correspondence received on 6 June 2025, please be advised Main Roads supports the development proposal and recommends that if development approval is granted, the following conditions are imposed:

Conditions

1. Prior to the issue of a Building Permit, the applicant must undertake a 15% design concept plan to determine the land requirements for both signalised access points. The concept plan is to demonstrate the land required to accommodate the signal infrastructure, truncations, sight lines, existing infrastructure, footpath and verge to Main Roads requirements.

Justification for Condition

To ensure that public assets are appropriately located within the public road reserve and access to Lot 5 is maintained. It is essential that all associated infrastructure for the signals such as the public footpath, signal detectors, and signal control boxes are situated within the designated road reserve area.

This development includes signalised access, which necessitates the placement of traffic signal infrastructure within the public domain to support safe and efficient operation. To protect public safety, maintain operational efficiency, and safeguard the integrity of the state road network, the portion of the road required for signal infrastructure must be excised from the private property and dedicated as public road reserve. This will ensure that the signals can be properly operated and maintained by the relevant road authority.

2. Prior to occupation of the development, the land required for the widening of Albany Highway, as shown on the Land Protection Plan No.201432-0109 (enclosed), must be ceded free of cost to the State of Western Australia without any payment of compensation.



mainroads
WESTERN AUSTRALIA

Justification for Condition

This significant development is the nexus for this land to be provided. This land is required to enable orderly and proper planning of Albany Highway to occur.

3. Prior to occupation of the development, the land required for the widening of Albany Highway, as per Condition 1 and 2, must be ceded free of cost to the State of Western Australia without any payment of compensation.

Justification for Condition

This significant development is the nexus for this land to be provided. This land is required to enable orderly and proper planning to occur. Signalised intersections are required to be dedicated as public road to ensure the signals can operate and be maintained.

4. Prior to occupation of the development, the developer must construct the required upgrades to Albany Highway and the intersections of Gosnells Road West and Pitchford Avenue to Main Roads requirements. This includes any proposed deceleration lanes, slip lanes, crossovers, access ways and footpaths.

Justification for Condition

The development is the nexus for the works/upgrades to be completed. Condition has been applied to reflect Main Roads role as the road authority.

5. The developer shall be responsible for all costs involved in any land acquisition, design, drainage and construction of the intersections and access. This includes signing, road markings, relocation of services, street lighting and Main Roads costs involved in the checking of the design and construction drawings and any site inspections.
6. Prior to occupation of the development, easement(s) in accordance with Sections 195 and 196 of the *Land Administration Act 1997* for the benefit of the City of Gosnells and Main Roads WA are to be placed on the certificate(s) of title of Lot 20 specifying access rights. Notice of this easement(s) is to be included on the diagram or plan of survey (deposited plan).

Justification for Condition

To ensure access is available to public over private land to access the signalised intersections.

7. Prior to occupation of the development, all lots shall be amalgamated, and a new Certificate of Title obtained for the amalgamated lot.

Justification for Condition

To rationalise vehicular access arrangements and ensure lawful vehicular access can be provided.

8. No works are permitted within the Albany Highway Road Reservation unless Main Roads has issued a Working on Roads Permit.

Justification for Condition



mainroads
WESTERN AUSTRALIA

To ensure the works maintain public safety and do not conflict with other scheduled works such as services, and routine maintenance; or cause unacceptable disruption to the movement of people and freight.

9. Prior to the issue of a Building Permit, the redundant vehicle crossovers are to be removed and kerbing, verge, and footpath (where relevant) reinstated with grass or landscaping to the satisfaction of the City of Gosnells and to the specifications of the local government.

Justification for Condition

Public safety and protection of the Primary Regional Road Reservation

10. No part of the development, other than approved landscaping is to be located within the land requirement for Albany Highway as detailed in the enclosed Land Protection Plan No.201432-0109.

Justification for Condition

No form of the development should encroach upon the identified land requirement. This includes but is not limited to car parking, awnings, retaining walls and any associated infrastructure services.

11. Any proposed illumination of the signage must not exceed 300 cd/m² (candela per square metre) during the daytime and 150 cd/m² during nighttime.
12. The signs must not contain fluorescent, reflective or retro-reflective colours or materials.
13. The signs shall only display static content of the business operating on the subject site.
14. Stormwater shall not be discharged to the Albany Highway Road Reserve or the widened road reservation.

Justification for Condition

To ensure there is sufficient capacity in the Albany Highway stormwater network to accommodate its requirements. This is a standard requirement for development adjacent to a State Road.

Advice

- a) The upgrading/widening of Albany Highway is not in Main Roads current 4-year forward estimated construction program and all projects not listed are subject to change without notice, and Main Roads assumes no liability for the information provided.
- b) Approval of signals or intersection modifications do not form part of this application. The installation of traffic signals will require further approval from Main Roads under the *Main Roads Act 1930*.
- c) This property is affected by land reserved in the Metropolitan Region Scheme as shown on the attached extract of the Main Roads Land Protection Plan No.201432-0109.
- d) The applicant is required to submit an Application form to undertake works within the road reserve prior to undertaking any works within the road reserve. Application forms



mainroads
WESTERN AUSTRALIA

and supporting information about the procedure can be found on the Main Roads website > Technical & Commercial > Working on Roads.

Should the City disagree with the above conditions or require further information please do not hesitate to contact Damien Lockyer on (08) 9323 5456 prior to the determination of the application.

Please ensure a copy of the JDAP's final determination is sent to planninginfo@mainroads.wa.gov.au.

Yours sincerely

CFudge

Chris Fudge

A/ Road Access and Planning Manager

Main Roads Land Protection Plan No.201432-0109



Attachment 8



Government of Western Australia
Development Assessment Panels

LG Ref: DA18/00283
DAP Ref: DAP/18/01540
WAPC Ref: 25-50473-1
Enquiries: (08) 6551 9919

Mr Matt Raymond
element
Level 18
191 St Georges Terrace
Perth WA 6010

Dear Mr Raymond

**METRO EAST JDAP - CITY OF GOSNELLS AND WESTERN AUSTRALIAN
PLANNING COMMISSION (WAPC) - DAP APPLICATION - DA18/00283 -
DETERMINATION**

Property Location:	Lots 3, 4, 17, 21, 42, 201 and 500 (2087) Albany Highway, Maddington
Application Details:	Bunnings Warehouse

Thank you for your Form 1 Development Assessment Panel (DAP) application and plans submitted to the City of Gosnells on 4 December 2018 for the above-mentioned development.

This application was considered by the Metro East JDAP at its meeting held on 22 January 2020, where in accordance with the provisions of the City of Gosnells Local Planning Scheme No. 6 and Metropolitan Region Scheme, it was resolved to **approve** the application as per the attached notice of determination.

Should the applicant not be satisfied by this decision, an application may be made to amend or cancel this planning approval in accordance with regulation 17 and 17A of the *Planning and Development (Development Assessment Panels) Regulations 2011*.

Please also be advised that there is a right of review by the State Administrative Tribunal in accordance with Part 14 of the *Planning and Development Act 2005*. Such an application must be made within 28 days of the determination, in accordance with the *State Administrative Tribunal Act 2004*.

Should you have any queries with respect to the conditions of approval, please contact Mr Richard Curtis on behalf of the City of Gosnells on 9397 3184 or Ms Frances Page-Croft on behalf of the WAPC on 6551 9290.

Yours sincerely,

DAP Secretariat

5 February 2020

Encl. DAP Determination Notice
Approved Plans



Government of **Western Australia**
Development Assessment Panels

Cc: Ms Frances Page-Croft and PSO Admin
Western Australian Planning Commission (WAPC)

Mr Richard Curtis
City of Gosnells



Planning and Development Act 2005

City of Gosnells Local Planning Scheme No. 6 and Metropolitan Region Scheme

Metro East Joint Development Assessment Panel

**Determination on Development Assessment Panel
Application for Planning Approval**

Property Location: Lots 3, 4, 17, 21, 42, 201 and 500 (2087) Albany Highway, Maddington

Application Details: Bunnings Warehouse

In accordance with regulation 8 of the *Planning and Development (Development Assessment Panels) Regulations 2011*, the above application for planning approval was **granted** on 22 January 2020, subject to the following:

PART A – CITY OF GOSNELLS LOCAL PLANNING SCHEME NO.6

Approve the DAP Application reference DAP/18/01540 and accompanying plans date stamped 1 October 2019 in accordance with the City of Gosnells Town Planning Scheme No.6 and Clause 68(2)(b) of the Planning and Development (Local Planning Schemes) Regulations 2015 - Schedule 2 - Deemed Provisions, subject to the following conditions:

1. The warehouse (including bagged goods, nursery, goods inwards, timber trade sales, building materials/landscape yard areas) shall be constructed using weather-proof material with impervious and chemically resistant flooring, designed and graded to contain any spills and wastewater generated from the operation. All spills and wastewater shall be disposed to sewer (subject to Water Corporation consent) or at a licenced waste disposal facility.
2. Prior to any fill and/or top soil being brought onto the site, the landowner/applicant shall demonstrate to the satisfaction of the City of Gosnells in consultation with the Department of Biodiversity, Conservation and Attractions that all material is certified clean, uncontaminated, and free from rubber, weeds and diseases, and is suitable from a geotechnical perspective, for the proposed works.
3. Prior to any works occurring within the Parks and Recreation reserve, a Construction Environmental Management Plan is to be submitted and approved to the satisfaction of the City of Gosnells in consultation with the Department of Biodiversity, Conservation and Attractions and the Western Australian Planning Commission.

All works within the Parks and Recreation reserve are to be carried out in accordance with the approved Construction Environmental Management Plan.

4. No debris, rubbish or any other deleterious matter shall be placed on the Parks and Recreation Reserve or be allowed to enter the Canning River.
5. No dewatering tail-water is to be discharged directly or indirectly (e.g. via the stormwater system) into the Canning River unless a Dewatering Management



Plan has been approved by the City of Gosnells in consultation with the Department of Biodiversity, Conservation and Attractions and the Western Australian Planning Commission.

In the event that dewatering tail-water is required to be discharged into the Canning River, discharge is to be carried out in accordance with the approved Dewatering Management Plan.

6. The garrison fencing installed on top of the retaining walls on the western boundaries shall be visually permeable to a maximum height of 1.8m and be black in colour.
7. Prior to the commencement of development, an updated Stormwater Management Plan is to be submitted and approved to the satisfaction of the City of Gosnells in consultation with the Department of Biodiversity, Conservation and Attractions and the Western Australian Planning Commission. Stormwater runoff from constructed impervious surfaces generated by small rainfall event (i.e. the first 15mm of rainfall) must be retaining and/or detailed at-source as much as practical and will not be permitted to enter the wetland buffer or Canning River untreated.
8. Prior to the commencement of development, a Wetland Management Plan is to be submitted, approved and thereafter implemented to the satisfaction of the City of Gosnells in consultation with the Department of Biodiversity, Conservation and Attractions and the Western Australian Planning Commission.
9. Prior to applying for a Building Permit, detailed plan(s) for the design and alignment of the limestone track and principal shared path are to be submitted and approved to the satisfaction of the City of Gosnells in consultation with the Department of Biodiversity, Conservation and Attractions and the Western Australian Planning Commission. The following details are to be included:
 - (i) Pathway design in accordance with *Australian Standard AS2156.2 - Walking Tracks - Infrastructure Design*;
 - (ii) The alignment of the limestone track and pathway with separation distances to existing vegetation consistent with tree protection zones as defined in *Australian Standard AS4970-2009 - Protection of Trees on Development Sites*;
 - (iii) Earthworks and fill levels in accordance with the Construction Environmental Management Plan; and
 - (iv) Details of any stormwater run-off, to prevent erosion.



10. Prior to the occupation of the development, the limestone track and pathway shall be:
 - (i) Installed in accordance with the detailed plan(s) at no expense to the Crown; and
 - (ii) Ceded to the Crown free of cost and without any payment of compensation by the Crown, following a defects period as agreed to by the City of Gosnells in consultation with the Western Australian Planning Commission.
11. The trees marked for retention within the wetland buffer area are to be protected during the construction works in accordance with *Australian Standard AS4970-2009 - Protection of Trees on Development Sites*.
12. Prior to applying for a Building Permit, a Landscape Plan for the development site and the adjoining road verge(s) is to be submitted and approved to the satisfaction of the City of Gosnells in consultation with the Department of Biodiversity, Conservation and Attractions and the Western Australian Planning Commission. The following details are to be included:
 - (i) Native vegetation to be planted between the retaining walls on the western boundaries of the site;
 - (ii) Existing street trees and vegetation to be retained on the site;
 - (iii) Landscape treatments such as lawn, mulch areas, paving and bin collection areas;
 - (iv) The location, species, quantity and pot size of proposed trees and shrubs; and
 - (v) Areas to be irrigated.
13. Prior to the occupation of the development, the landscaping and irrigation of the development site and the adjoining verges is to be installed in accordance with the approved Landscape Plan and thereafter maintained to the satisfaction of the City of Gosnells.
14. Prior to the occupation of the development, the Resource Enhancement Wetland (14428) and associated buffer are to be transferred to the Western Australian Planning Commission free of cost and without any payment of compensation.
15. Prior to applying for a Building Permit, a geotechnical report is to be submitted, detailing site conditions with respect to soil, groundwater and stormwater disposal, to the satisfaction of the City of Gosnells.



16. Prior to the commencement of the development, the applicant is to submit an Acid Sulphate Soils Self-Assessment Form, to the satisfaction of the City of Gosnells. If, as a result of the self-assessment, an Acid Sulphate Soils Report and Acid Sulphate Soils Management Plan are required, those documents must be submitted to and approved by the City of Gosnells, on the advice of the Department of Water and Environmental Regulation.

Where an Acid Sulphate Soils Management Plan is required, all works shall be carried out in accordance with the approved management plan.

17. The applicant shall submit a drainage design, prescribing a functional drainage system, including detailed engineering drawings, and necessary technical information to demonstrate functionality of the design. The design is to be endorsed prior to the lodgement of a Building Permit application and thereafter implemented to the satisfaction of the City of Gosnells.

It should be noted that a maximum stormwater runoff coefficient equivalent to pre development levels shall be applied to calculate the critical permissible site discharge (PSD) from the development. This PSD shall not be exceeded in all storm events up to the 1 in 20 year Average Recurrence Interval. All excess stormwater shall be detained and/or infiltrated on site through suitable structural means.

18. Prior to the occupation of the development, redundant vehicle crossover(s) are to be removed and the kerbing, verge, and footpath (where relevant) reinstated with grass or landscaping to the satisfaction of the City of Gosnells.
19. Prior to the occupation of the development, the proposed hardstand area is to be paved, sealed and drained to the satisfaction of the City of Gosnells.
20. Prior to the commencement of development works, the applicant is to submit, have approved, and thereafter implement, a management plan detailing how risks of wind and/or water borne erosion and sedimentation and dust will be minimised during the works and thereafter, to the satisfaction of the City of Gosnells.
21. Prior to the occupation of the development, all existing septic tanks and leach drains are to be decommissioned and all components removed to the satisfaction of the City of Gosnells, with the applicant providing a Statutory Declaration confirming as such.



22. Prior to applying for a Building Permit, satisfactory arrangements being made with the City of Gosnells for the disposal of industrial wastewater, including:
 - (i) The approval of the Water Corporation for disposal of all industrial wastewater produced from activities on site;
 - (ii) Provision of a bunded washdown area a minimum of 75mm in height, serviced by an approved petrol and oil waste disposal treatment system is required. Washdown areas greater than 20min size must be roofed;
 - (iii) Detailed plans and specifications of the petrol and oil waste disposal treatment system; and
 - (iv) Registration of all petrol and oil waste disposal treatment systems with the Waste Management Division of the Department of Water and Environment Regulation.
23. Prior to applying for a Building Permit, arrangements being made to the satisfaction of the City of Gosnells for the amalgamation of lots 3, 4, 17, 20, 21, 42, 201 and 500 Albany Highway, Maddington into one Certificate of Title. The amalgamation must be completed prior to occupation of the development.
24. Prior to the occupation of the development, a notification under section 70A of the Transfer of Land Act 1893 must be registered over the Certificate of Title of the subject lot to notify owners and prospective purchasers of the land of the factor affecting the use of the land.
 - (i) The notification is to be prepared and executed at the applicant's cost to the satisfaction of the City of Gosnells and is to state as follows:
 - (ii) *'This land is within a bushfire prone area as designated by an Order made by the Fire and Emergency Services Commissioner and is subject to a Bushfire Management Plan. Additional planning and building requirements may apply to development on this land.'*
25. Prior to applying for a Building Permit, a Bushfire Management Plan and Emergency Evacuation Plan shall be prepared in accordance with State Planning Policy 3.7 - Planning in Bushfire Prone Areas and the Guidelines for Planning in Bushfire Prone Areas, endorsed by the City of Gosnells in consultation with the Department of Fire and Emergency Services, and thereafter implemented to the satisfaction of the City of Gosnells.



26. Prior to applying for a Building Permit, a Waste Management Plan is to be submitted and approved to the satisfaction of the City of Gosnells and include the following detail:
- (i) the location of bin storage areas and bin collection areas;
 - (ii) the number, volume and type of bins, and the type of waste to be placed in the bins;
 - (iii) management of the bins and the bin storage areas, including cleaning, rotation and moving bins to and from the bin collection areas; and
 - (iv) frequency of bin collections.
 - (v) All works must be carried out in accordance with the Waste Management Plan and maintained at all times, for the duration of development.
27. Prior to occupation of the development, public rubbish bin facilities must be provided adjacent to the shop frontage so as to be convenient to pedestrians, but positioned so as not to obstruct pedestrian movements, to the satisfaction of the City of Gosnells. Public rubbish bin facilities must be emptied daily, continuously maintained in good condition and the surrounding area kept free of litter thereafter for the duration of the development.
28. Prior to the commencement of development, in accordance with the requirements of Local Planning Policy 4.11 Public Art Policy, the applicant or landowner is to make a contribution to public art to the value of one per cent (1%) of the estimated cost of the development, but not exceeding \$250,000, by way of:
- (i) Providing public art on the development site, unless otherwise approved by the City of Gosnells; or
 - (ii) Making a cash contribution towards public art, in lieu of (i) above.

Details of the proposed public art shall be provided to the City of Gosnells for approval in accordance with the Information Requirements of Local Planning Policy 4.11 Public Art Policy, thereafter installed prior to the commencement of use and/or occupancy of the development site and maintained by the landowners for the life of the development to the satisfaction of the City of Gosnells.



29. Prior to occupation or use of the development, vehicle parking, manoeuvring and circulation areas shall be designed, constructed, sealed, drained, line marked and kerbed in accordance with:
- (i) The approved plan(s);
 - (ii) Australian/New Zealand Standard AS/NZS 2890.1:2004, Parking facilities, Part 1: Off street car parking (for User Class 1A);
 - (iii) Australian/New Zealand Standard AS/NZS 2890.6:2009, Parking facilities, Part 6: Off street parking for people with disabilities;
 - (iv) Australian Standard AS 1428.1 2009, Design for access and mobility, Part 1: General Requirements for access New building work (by providing a link to the main entrance of the development by a continuous accessible path of travel); and
 - (v) Council's engineering requirements and design guidelines.

The car parking is to be maintained to the satisfaction of the City of Gosnells for the duration of the development.

30. Prior to applying for a Building Permit, engineering drawings and specifications are to be submitted to and approved by the City of Gosnells in consultation with Main Roads Western Australia for the construction of a signalised intersection at Albany Highway and Pitchford Avenue. The landowner/applicant is responsible for all costs associated with any land acquisition, design, drainage and construction of the road upgrade works. This includes signage, road markings, signals, signage, re-location of services, street lighting, design checks and inspections.

Prior to the occupation of the development, the signalised intersection is to be constructed in accordance with the approved engineering drawings to the satisfaction of the City of Gosnells in consultation with Main Roads Western Australia.

31. Prior to applying for a Building Permit, engineering drawings and specifications are to be submitted to and approved by the City of Gosnells in consultation with Main Roads Western Australia for the construction of upgrades to Albany Highway, including the proposed deceleration lanes, slip lanes, crossovers, access ways, footpath and modifications to the Gosnells Road West intersection. The landowner/applicant is responsible for all costs associated with any land acquisition, design, drainage and construction of the road upgrade works. This includes signage, road markings, re-location of services, street lighting, design checks and inspections.

Prior to the occupation of the development, the upgrades to Albany Highway are to be constructed in accordance with the approved engineering drawings to the satisfaction of the City of Gosnells in consultation with Main Roads Western Australia.



32. Prior to applying for a Building Permit, the landowner/applicant must submit a request to the City of Gosnells for amenity tree evaluations for all verge trees, including within the Albany Highway road reserve. The amenity value and removal cost of the street trees, in accordance with the amenity tree evaluations, must be paid prior to the occupation of the development.

The landowner/applicant must submit a request to the City of Gosnells in writing for an invoice to meet the total cost of the removal of the street trees.

The landowner/applicant is not permitted to undertake removal of, or engage a contractor to, undertake removal of any street tree. The City of Gosnells will remove the trees.

33. The applicant shall submit prior to lodging an application for a building permit, an application to amend this approval to include Lot 20 in the approved plans for development.

Advice Note:

1. The associated plans and conditions approved under this development approval showing or requiring certain road access to roads within the jurisdiction of Main Roads WA and require the subsequent approval of Main Roads of WA for that access and should be read as subject to the jurisdiction of Main Roads of WA.

PART B – METROPOLITAN REGION SCHEME

Approve DAP Application reference DAP/18/01540 and accompanying plans date stamped 01 October 2019 in accordance with the provisions of Clause 29 of the Metropolitan Region Scheme, subject to the following conditions:

Conditions

1. This decision constitutes planning approval only and is valid for a period of two years from the date of approval. If the subject development is not substantially commenced within the two year period, the approval shall lapse and be of no further effect.
2. The development is to be carried out in accordance with the plans date stamped 01 October 2019 unless otherwise modified as required by the conditions of this approval.

Prior to Commencement Works

3. Prior to any fill and/or top soil being brought onto the site, it shall be demonstrated that all material is certified clean, uncontaminated, and free from rubble, weeds and disease and is geotechnically suitable for the proposed works to the specification of the Department of Biodiversity, Conservation and Attractions and to the satisfaction of the Western Australian Planning Commission.



4. Prior to the commencement of works, a Construction Environmental Management Plan shall be submitted, approved and implemented to the specification of the Department of Biodiversity, Conservation and Attractions and the City of Gosnells and to the satisfaction of the Western Australian Planning Commission.
5. Prior to the commencement of works, an updated Stormwater Management Plan shall be submitted, approved and implemented to the specification of the Department of Biodiversity, Conservation and Attractions, the City of Gosnells and to the satisfaction of the Western Australian Planning Commission.
6. Prior to the commencement of works, a Wetland Buffer Management Plan shall be submitted, approved and implemented to the specification of the Department of Biodiversity, Conservation and Attractions and to the satisfaction of the Western Australian Planning Commission.
7. Prior to the commencement of works, plans and technical specifications for the limestone track and the Principal Shared Path shall be submitted, approved and implemented to the specification of the Department of Biodiversity, Conservation and Attractions and to the satisfaction of the Western Australian Planning Commission.
8. Prior to the commencement of works, a Landscape Plan shall be submitted, approved and implemented to the specification of the Department of Biodiversity, Conservation and Attractions, the City of Gosnells and to the satisfaction of the Western Australian Planning Commission.
9. Prior to the commencement of works, a revised Bushfire Management Plan shall be submitted, approved and implemented to the specification of the City of Gosnells and the Department of Fire and Emergency Services and to the satisfaction of the Western Australian Planning Commission.
10. Prior to commencement of works, a Bushfire Risk Management Plan shall be submitted approved and implemented to the specification of the City of Gosnells and the Department of Fire and Emergency Services to the satisfaction of the Western Australian Planning Commission.



11. Prior to commencement of works, a Bushfire Evacuation (Response) Plan shall be submitted and implemented on the advice of the City of Gosnells and the Department of Fire and Emergency Services to the satisfaction of the Western Australian Planning Commission. The plan shall address the following:
- i) Clearly identify the housekeeping tasks and the emergency evacuation procedure, including the trigger for building evacuation;
 - ii) Information to be included in relation to any relevant building features, such as warning systems;
 - iii) Flammable materials on site to be detailed in the hazards section;
 - iv) Roles and responsibilities of the facility personnel are to be well defined; and
 - v) On-site assembly point to a location outside of the BAL 12.5 contour.

The proposed warehouse is to comply with AS 3959 Section 9 and in particular:

- i) External walls are to be precast panels with fire rated sealed joints to achieve a 90/90/90 FRL;
 - ii) And doors and windows are to be designed and treated in accordance with AS 3959;
 - iii) The roof and any roof penetrations are to comply with AS 3959;
 - iv) Any evaporative air cooling units on the proposed development are to be located to be subject to BAL-19 or less and are to be fitted with ember protection screens (mesh aperture max 2mm) and roof penetrations sealed.
12. Prior to commencement of works, a revised Traffic Impact Assessment shall be submitted and approved to the specification of Main Roads Western Australia and the City of Gosnells to the satisfaction of the Western Australian Planning Commission.

During Works

13. Measures being taken to ensure no vegetation within Bush Forever Site No.246 is removed or disturbed during development works, other than as approved by the development plans, including any secondary impacts from works to provide service infrastructure and drainage to implement the approved plans of development.
14. No debris, rubbish or any other deleterious matter shall be placed on the Parks and Recreation Reserve or be allowed to enter the river.
15. The trees marked for retention within the wetland buffer are to be protected during the construction works in accordance with Australian Standard AS4970-2009 Protection of Trees on Development Sites.
16. No dewatering tailwater is to be discharged directly or indirectly (e.g. via the



stormwater system) into the river unless a dewatering management plan has been approved by the Department of Biodiversity, Conservation and Attractions to the satisfaction of the Western Australian Planning Commission.

17. The garrison fencing installed on top of the retaining walls at the western boundaries shall be open view style of a total height not exceeding 1.8 metres and black in colour.
18. The warehouse (including bagged goods, nursery, goods inwards, timber trade sales, building materials/landscape yard areas) shall be constructed using weather-proof material with impervious and chemically resistant flooring, designed and graded to contain any spills and wastewater generated from the operation. All spills and wastewater shall be disposed to sewer (subject to Water Corporation consent) or at a licensed waste disposal facility.
19. An acid sulphate soils self-assessment form and, if required as a result of the self- assessment, an acid sulphate soils report and an acid sulphate soils management plan shall be submitted to and approved to the specification of the Department of Water and Environmental Regulation before any works are commenced to the satisfaction of the Western Australian Planning Commission. Where an acid sulphate soils management plan is required to be submitted, all development works shall be carried out in accordance with the approved management plan to the specification of the Department of Water and Environmental Regulation and to the satisfaction of the Western Australian Planning Commission.
20. The area of land shown highlighted in the attached plan to be transferred to the Western Australian Planning Commission free of cost and without any payment of compensation.
21. Redundant vehicle crossover(s) to be removed and the kerbing, verge, and footpath (where relevant) reinstated with grass or landscaping to the specification of Main Roads Western Australia and the City of Gosnells, and to the satisfaction of the Western Australian Planning Commission.

Prior to Occupation

22. Prior to occupation of the development, a principal shared path shall be installed within the limestone track corridor at no expense to the Crown, to the specification of the Department of Biodiversity, Conservation and Attractions and to the satisfaction of the Western Australian Planning Commission.
23. Prior to occupation of the development, and in accordance with the approved Landscape Plan, native vegetation shall be planted between the retaining walls on the western boundaries to the specification of the Department of Biodiversity, Conservation and Attractions to the satisfaction of the Western Australian Planning Commission.
24. Prior to occupation, the development shall be connected to the reticulated sewerage system to the specification of the Water Corporation and to the satisfaction of the Western Australian Planning Commission.

Advice Notes



1. The applicant is advised the stormwater management system shall be designed to prevent mobilisation of sediment, nutrients and contaminants (including hydrocarbons) from the site to the river. Stormwater from the proposed development should be managed in accordance with Department of Biodiversity, Conservation and Attractions Policy 49 Planning for Stormwater Management Affecting the Swan Canning Development Control Area, the Department of Water and Environmental Regulation's Stormwater Management Manual for Western Australia and Decision Process for Stormwater Management in WA, and water sensitive urban design principles. Also stormwater runoff from constructed impervious surfaces generated by small rainfall events (i.e. the first 15 mm of rainfall) must be retained and/or detained at-source as much as practical and will not be permitted to enter the wetland buffer or river untreated.
2. The Wetland Buffer Management Plan should address wetland values and how those values will be protected from the various urban threats including weeds and nutrient/hydrocarbon export on an ongoing basis. Provide details on any works proposed within the buffer area and how the works will be managed to protect the wetland and existing vegetation.
3. A pathway to provide public access is to be provided within the limestone track. The pathway design is to comply with Australian Standard AS2156.2 Walking Tracks - Infrastructure Design. Detailed plans for the alignment of the limestone track and pathway with separation distances to existing vegetation that are consistent with a tree protection zone (as defined in Australian Standard AS4970-2009 Protection of Trees on Development Sites) are to be provided. Existing vegetation within the Parks and Recreation reserve is not to be removed. The design should ensure that stormwater run-off does not result in erosion and earthworks undertaken as part of construction are minimised. Details on the fill and levels are to be provided, along with a construction environmental management plan for the works and works schedule.
4. It is understood that for geotechnical reasons it may be beneficial to install the limestone track at the commencement of site works and the principal shared pathway nearer to the completion of site works. The principal shared path and limestone track is to be handed over to the Western Australian Planning Commission (WAPC) as agreed in writing by the WAPC.
5. The landscaping should improve the visual amenity of the interface of the development with the Parks and Recreation reserve. All species used on site should be native to Western Australia, including the trees species in the car park. The Department of Biodiversity, Conservation and Attractions can provide a list of locally native species for reference.
6. The applicant is advised that it is an offence under the Swan and Canning Rivers Management Regulations 2007 to destroy, pull up, cut back or injure any tree, shrub, aquatic plant or other perennial plant that is in the Riverpark or the Swan Canning Development Control Area, except with the approval of the Department of Biodiversity, Conservation and Attractions.




7. With regard to a dewatering management plan, the applicant is advised that the Department of Biodiversity, Conservation and Attractions has dewatering tailwater discharge standards that are required to be met if it is proposed to discharge directly or indirectly (e.g. via the stormwater system) into the river. The Department of Biodiversity, Conservation and Attractions should be contacted for further advice.
8. With regard to the garrison fencing see the Department of Biodiversity, Conservation and Attractions Policy 48 Planning for Development Setback Requirements affecting the Swan Canning Development Control Area for further information.
9. With respect to acid sulphate soils the self-assessment form can be downloaded from the Western Australian Planning Commission's website at: www.dplh.wa.gov.au

The "acid sulphate soils self-assessment form" makes reference to the Department of Water and Environmental Regulation's "Identification and Investigation of Acid Sulphate Soils" guideline. This guideline can be obtained from the Department of Water and Environmental Regulation's website at: www.dwer.wa.gov.au
10. This property is on a site where records confirm there is a history of military activities that have resulted in residual UXO. A possibility exists that dangerous items of UXO may still be found on this site. Contact police if a suspicious item that may be UXO is found. Visit www.defence.gov.au/uxo for further information.
11. The Department of Water and Environmental Regulation (DWER) advises that the Canning River Flood Study shows that small portions of Lots 3 and 42 are affected by flooding during a 1 in 100 (1%) Annual Exceedance Probability (AEP) event. The AEP flood levels are expected to range from 6.5m AHD to 7.4 AHD.


Based on the DWER flood plain development strategy for the area, proposed development on the lots is acceptable with regard to major flooding, however a minimum habitable floor level of 0.5 metres above the 1% AEP floor level is recommended to ensure adequate flood protection.
12. Main Roads Western Australia advises the landowner/applicant with regard to the Primary Regional Road Albany Highway:
 - i) no earthworks are to encroach onto the road reserve;
 - ii) no stormwater drainage is to be discharged onto the road reserve; and
 - iii) the landowner/applicant shall make good any damage to the existing verge vegetation within the road reserve.
13. It is recommended that the Urban zoned lots the subject of this approval be amalgamated into one certificate of title to enable the efficient implementation of the development.




Where an approval has so lapsed, no development shall be carried out without further approval having first been sought and obtained, unless the applicant has applied and obtained Development Assessment Panel approval to extend the approval term under regulation 17(1)(a) of the *Planning and Development (Development Assessment Panels) Regulations 2011*.

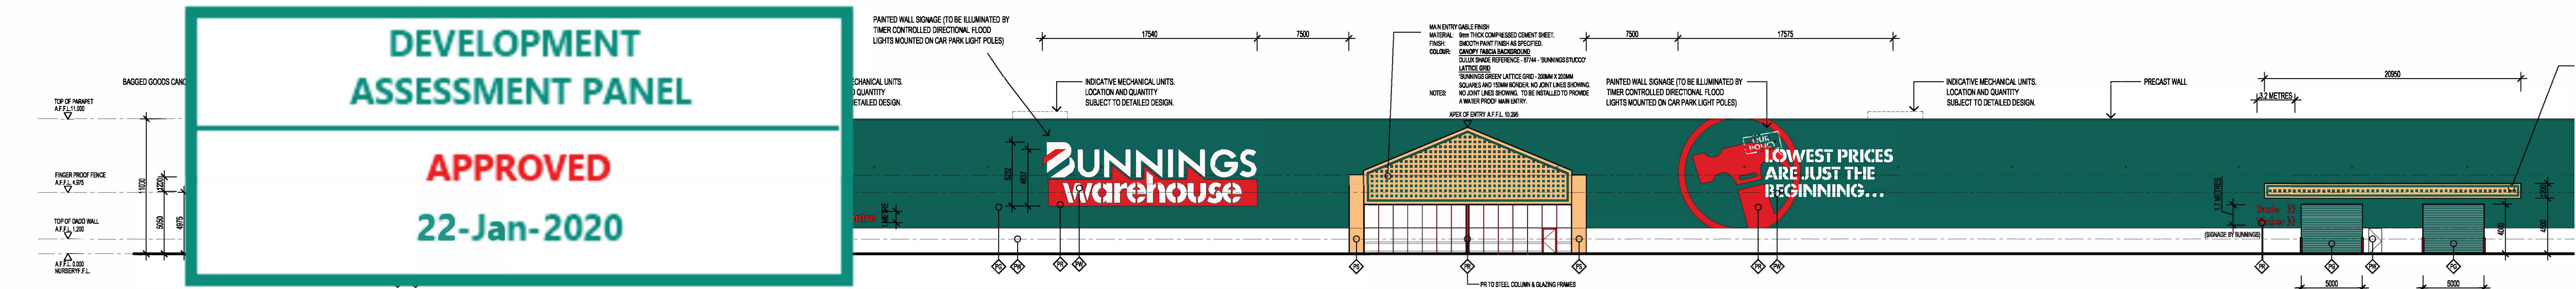


EAST ELEVATION (FRONT) PART 01
1:200

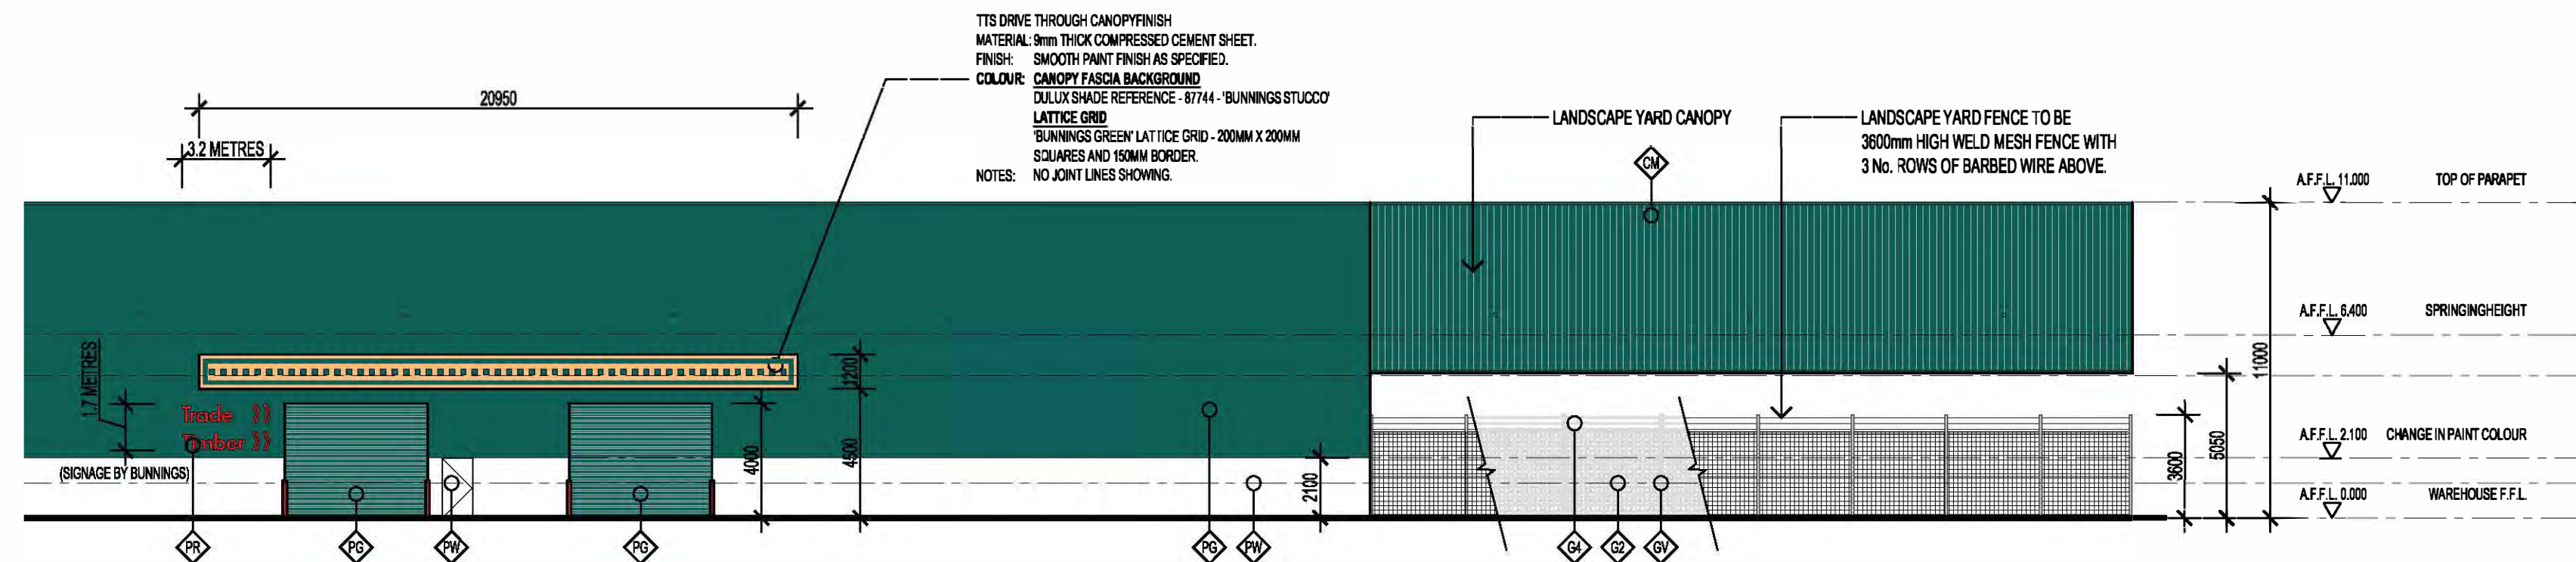


EAST ELEVATION (FRONT) PART 02
1:200

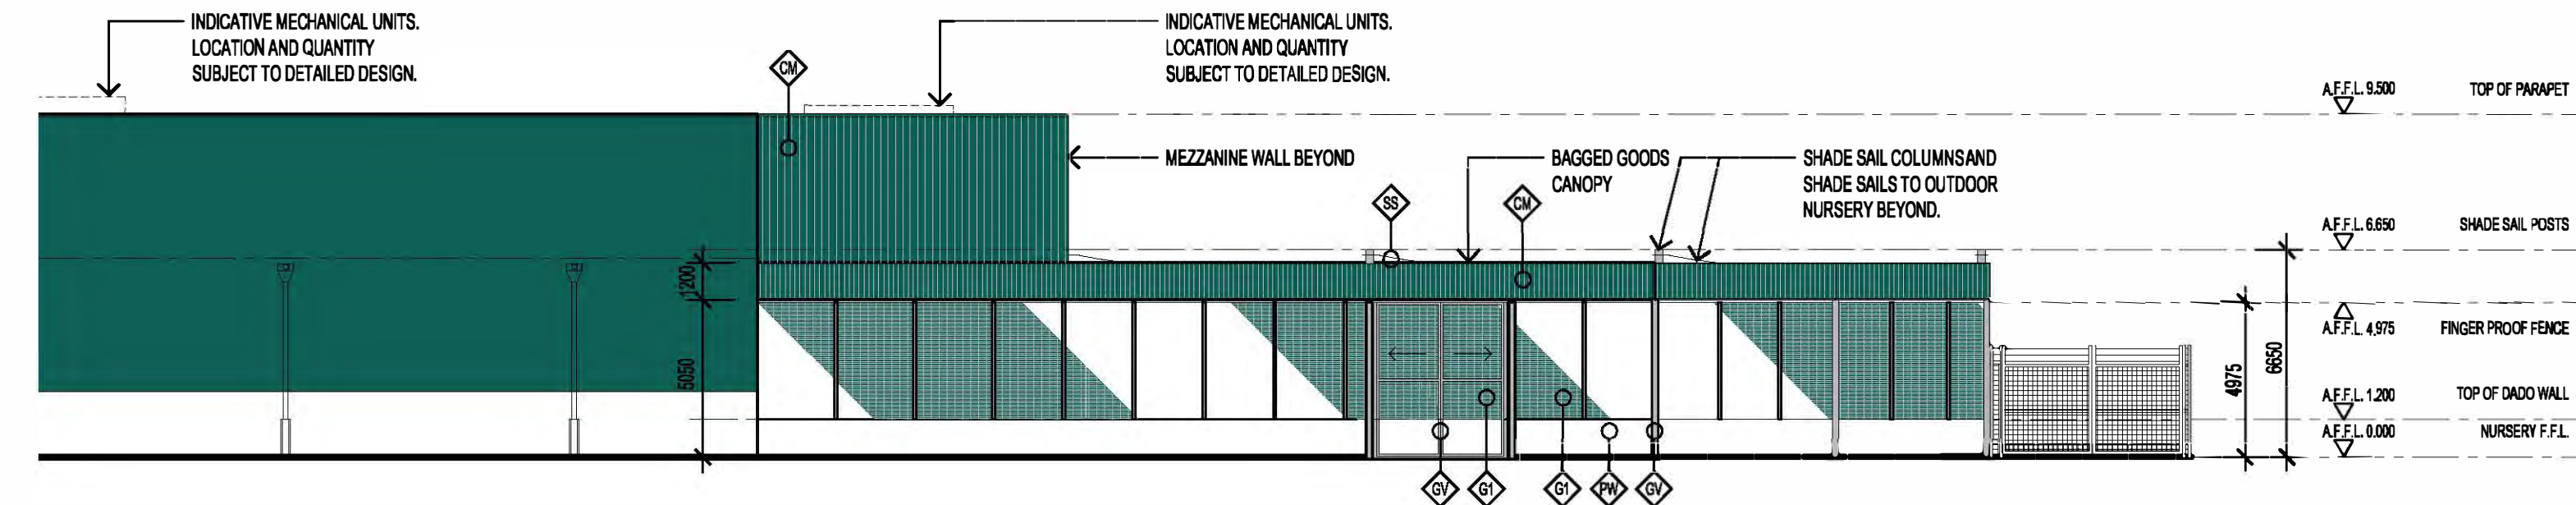


WEST ELEVATION (REAR) PART 02
1:200

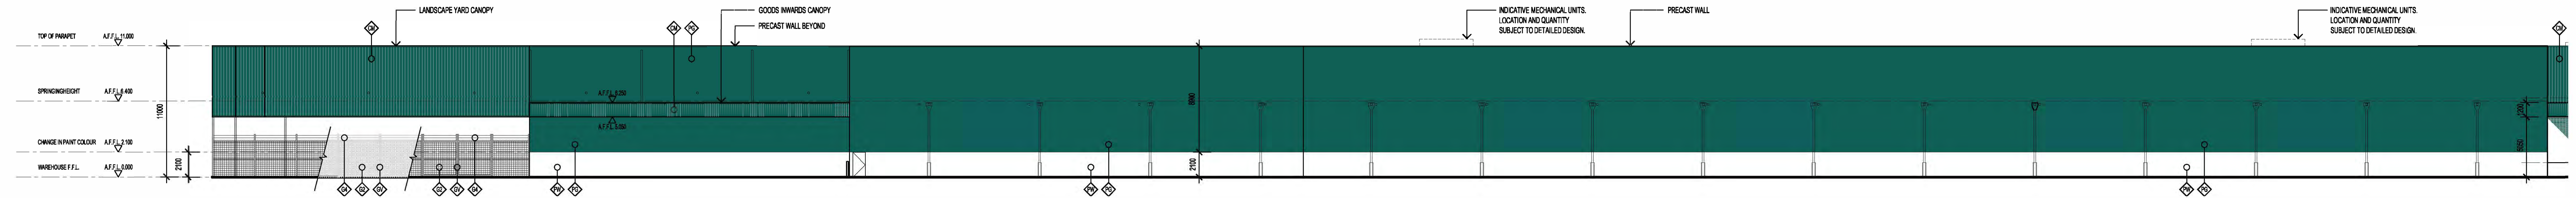




WEST ELEVATION (REAR) PART 01
1:200

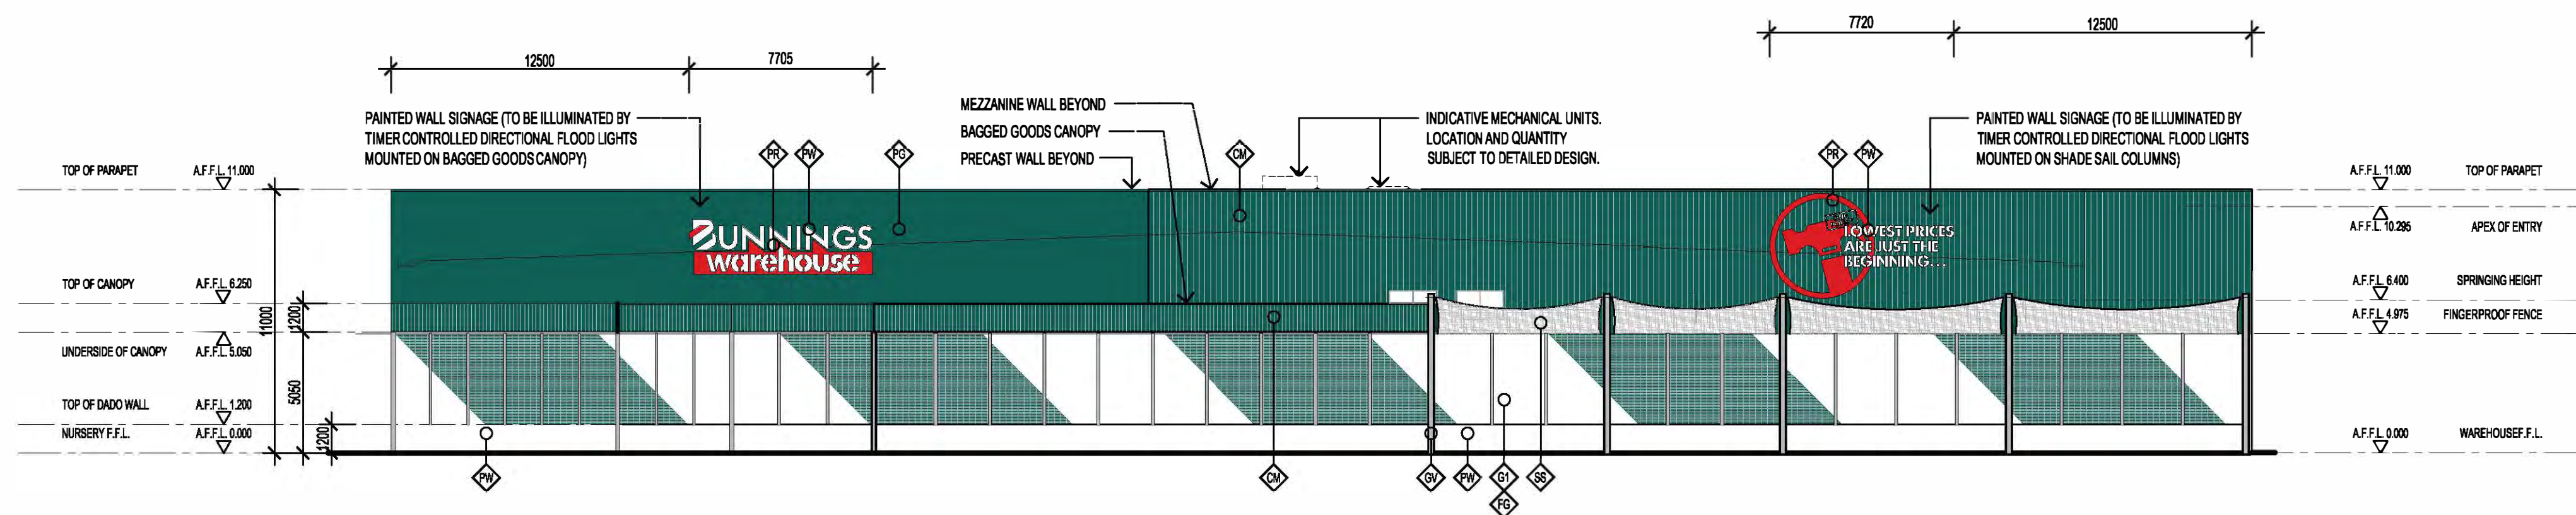

SOUTH ELEVATION (NURSERY)
1:200

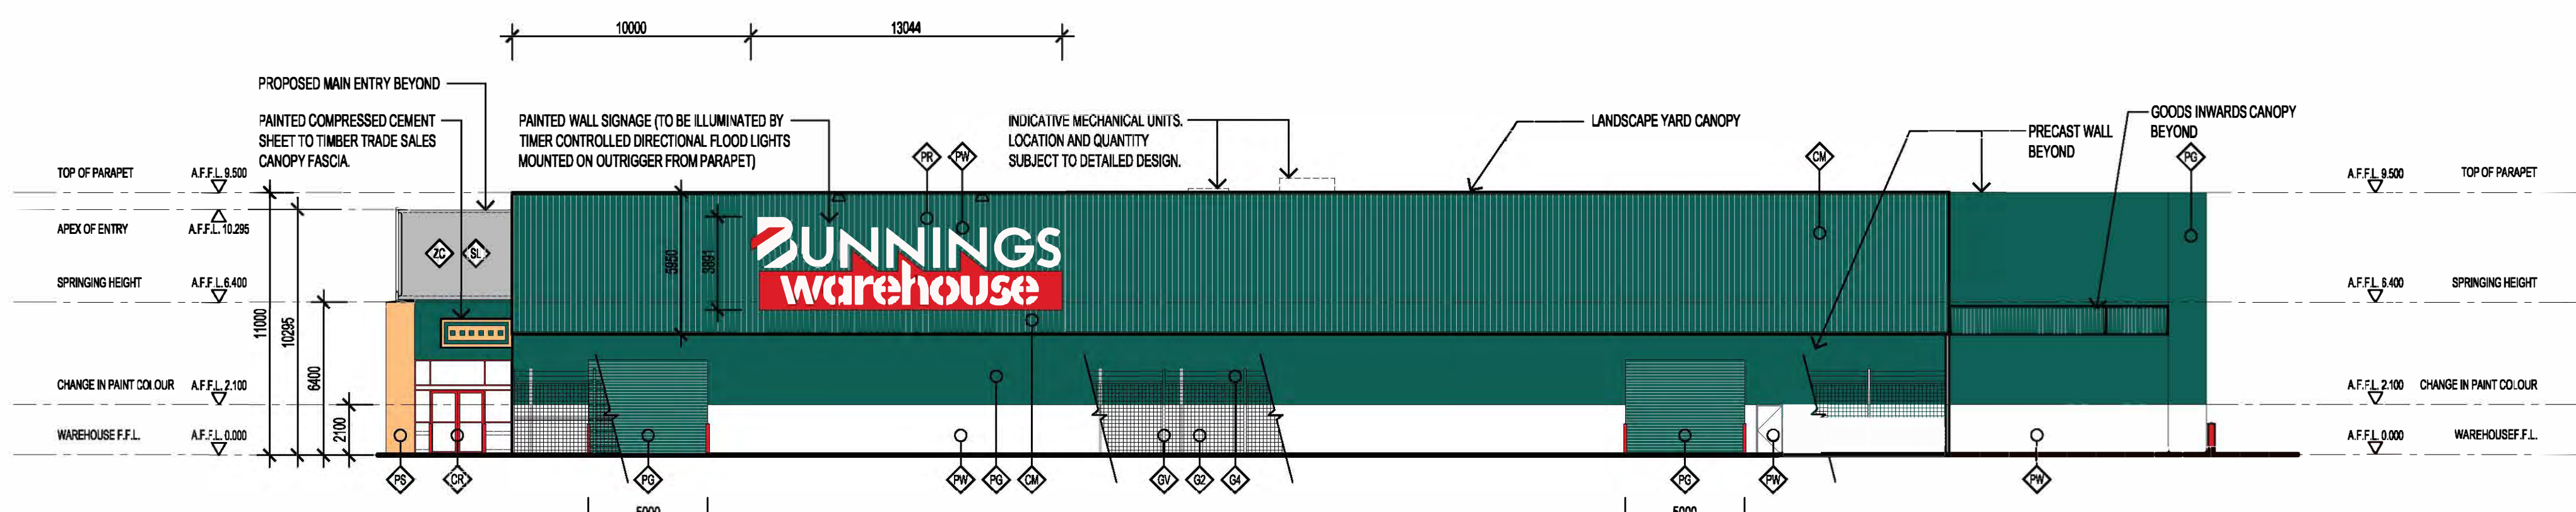

NORTH ELEVATION (BMLY)
1:200

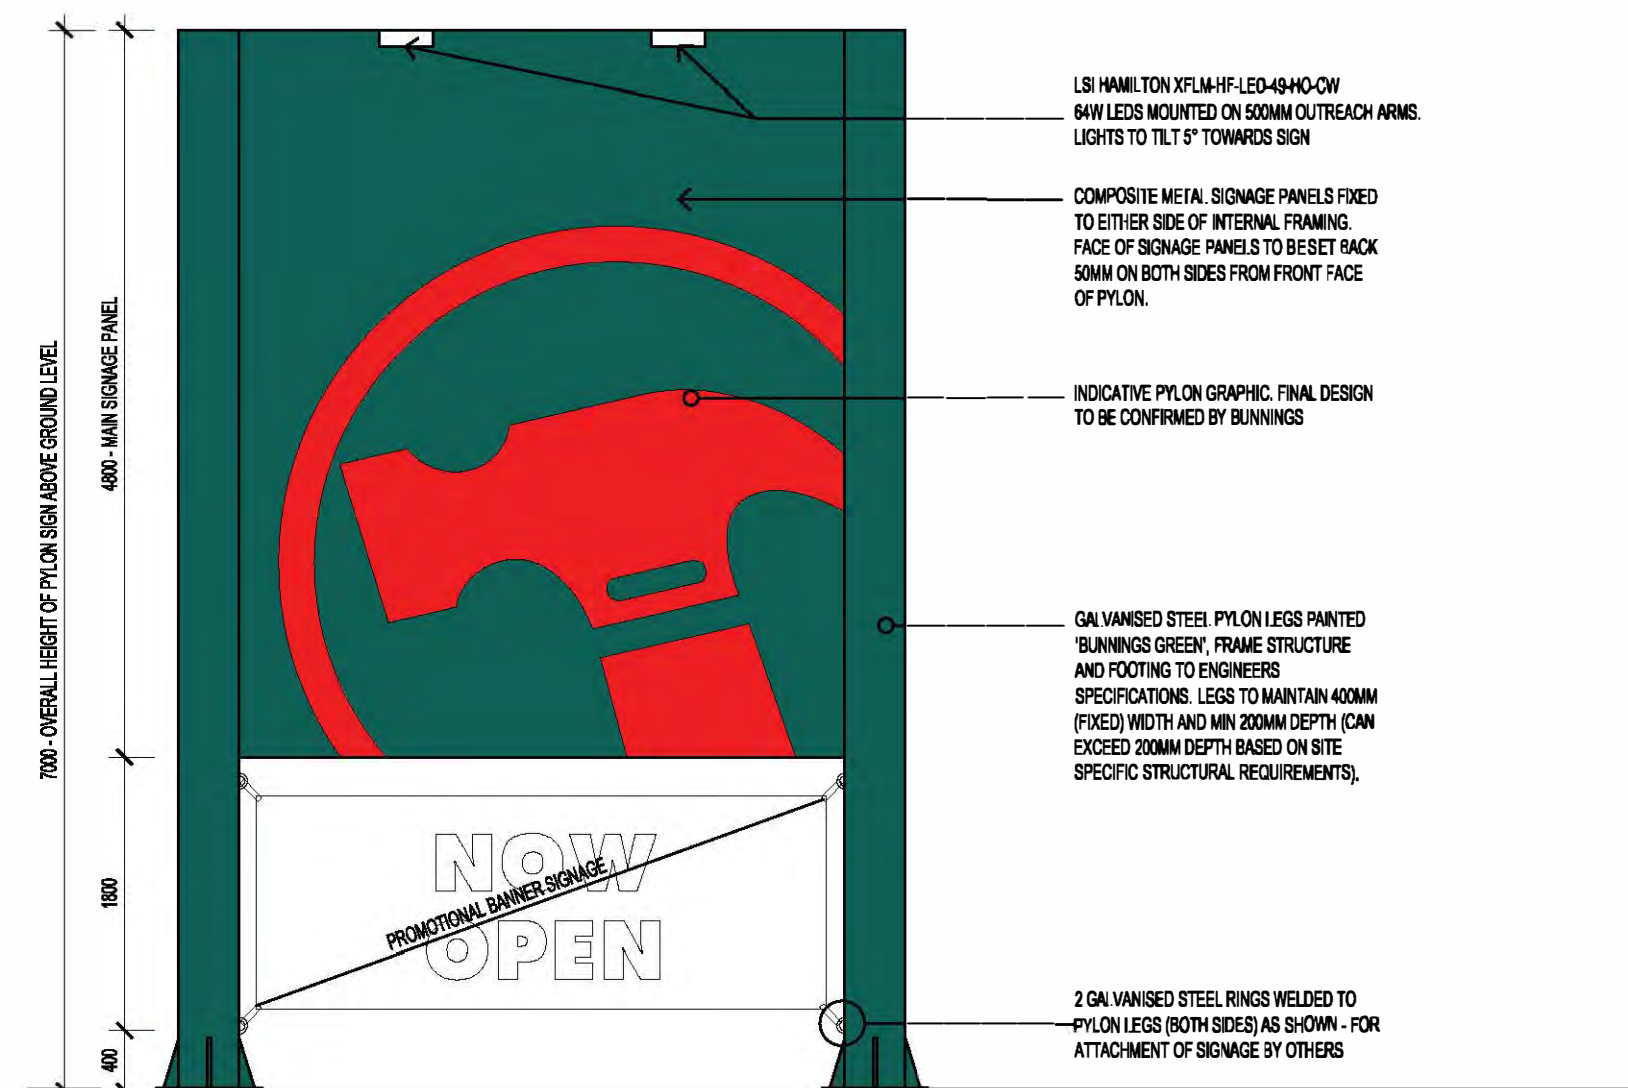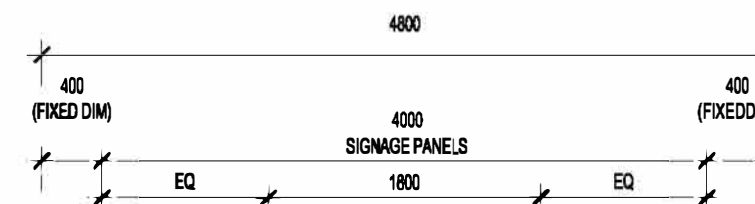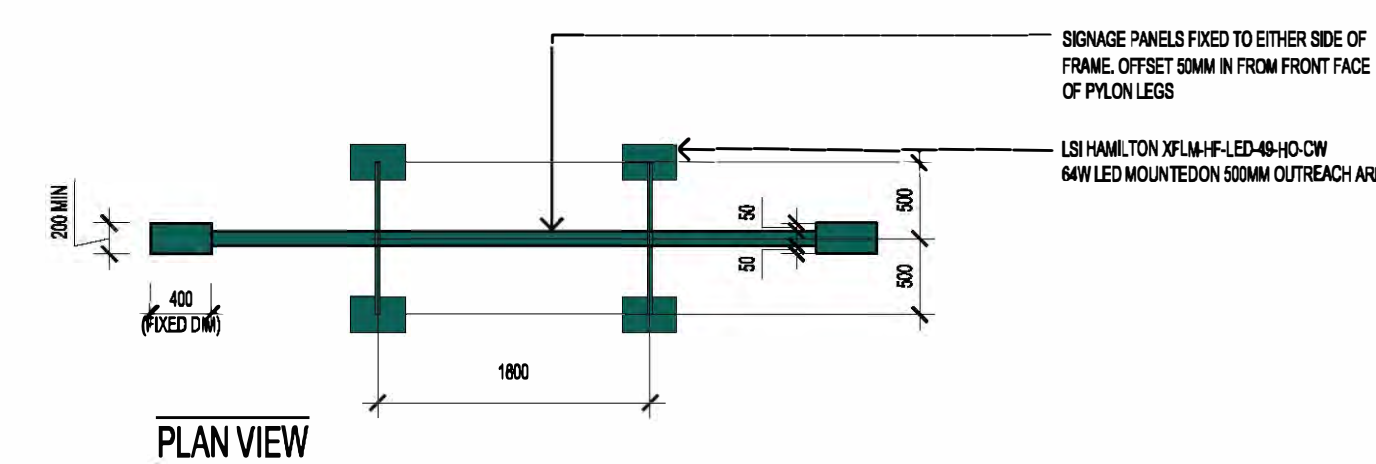

PLYON SIGNS
1:50

DEPARTMENT OF PLANNING, LANDS AND HERITAGE

DATE
01-Oct-2019

FILE
25-50473-1

MATERIALS AND FINISHES SCHEDULE

FINISH COLOUR	PANT BUNNINGS BUILDING RED DULUX SHADE REF: 8714	MATERIAL FINISH COLOUR	ARC WELD GRID MESH (20mm APERTURE) SALVAGED NATURAL
FINISH COLOUR	PANT BUNNINGS BUILDING GREY DULUX SHADE REF: 8714	MATERIAL FINISH COLOUR	ARC WELD GRID MESH (20mm APERTURE) SALVAGED NATURAL
FINISH COLOUR	PANT BUNNINGS BUILDING WHITE DULUX SHADE REF: 8714	MATERIAL FINISH COLOUR	ARC WELD GRID MESH (20mm APERTURE) SALVAGED NATURAL
FINISH COLOUR	PANT BUNNINGS BUILDING WHITE DULUX SHADE REF: 8714	MATERIAL FINISH COLOUR	ARC WELD GRID MESH (20mm APERTURE) SALVAGED NATURAL
DEVELOPMENT
ASSESSMENT PANEL

APPROVED

22-Jan-2020

ATTACHMENT 3

SITE AREAS	34,383m ²
BUNNINGS SITE	3,072m ²
PAD SITE & EXCESS LAND	
TOTAL SITE AREA	37,455m²
BUNNINGS AREAS	
MAIN WAREHOUSE	9,140m ²
ENTRY	78m ²
TIMBER TRADE SALES	2,530m ²
BUILDING MATERIALS & LANDSCAPE YARD	1,584m ²
BAGGED GOODS CANOPY	1,595m ²
OUTDOOR NURSERY	1,016m ²
GOODS INWARDS	142m ²
TOTAL BUNNINGS AREA	16,085m²
CARPARKS (BUNNINGS)	
STANDARD SPACES	288 SPACES
TRAILER BAYS	4 SPACES
ACCESSIBLE SPACES	8 SPACES
TTS SPACES	18 SPACES
TOTAL SPACES	318 SPACES
TROLLEY BAYS	4 BAYS




WAREHOUSE GROUND FLOOR PLAN
1:500

DEPARTMENT OF PLANNING, LANDS AND HERITAGE	
DATE	FILE
01-Oct-2019	25-50473-1

PRELIMINARY
NOT FOR CONSTRUCTION




Michael Carr Architect Pty. Ltd.
ACN 105 121 128
88 Tope Street, South Melbourne 3205
Ph 03 9945 5035 Fax 03 9960 4084
Email admin@mcararchitect.com.au
UNLESS OTHERWISE NOTED, THIS DRAWING REMAINS THE PROPERTY OF MICHAEL CARR ARCHITECT PTY LTD

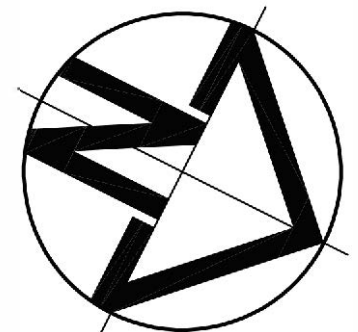

BUNNINGS MADDINGTON
ALBANY HIGHWAY, MADDINGTON, WA

P10	02.09.2019	PRELIMINARY ISSUE	CV	PROJECT No:	17145	DATE:	NOV 2018
P9	22.08.2019	PRELIMINARY ISSUE	FC	SCALE:	AS SHOWN @ A0	DRAWN:	AZ
P8	21.08.2019	PRELIMINARY ISSUE	AZ				
P7	09.08.2019	PRELIMINARY ISSUE	AZ				
P6	30.04.2019	PRELIMINARY ISSUE	AZ				
P5	22.03.2019	PRELIMINARY ISSUE	AZ				
P4	19.02.2019	PRELIMINARY ISSUE	AZ				
P3	08.02.2019	PRELIMINARY ISSUE	AZ				
P2	16.11.2018	PRELIMINARY ISSUE	AZ				
P1	09.11.2018	PRELIMINARY ISSUE	AZ				
REV:	DATE:	AMENDMENT:	BY:	DRAWING No:	TP-01	REV:	P10

SITE AREA	34,389m²
BUNNINGS SITE	3,072m²
PAD SITE & EXCESS LAND	
TOTAL SITE AREA	37,461m²
BUNNINGS AREAS	
ENTRY	9,140m²
WAREHOUSE	78m²
TOTAL BUNNINGS AREA	9,218m²
THUNDERBOLT STATION	2,539m²
BUILDING MATERIALS & LANDSCAPE YARD	1,599m²
BAGGED GOODS CANOPY	1,010m²
OUTDOOR NURSERY	1,420m²
ODDS ONWARDS	
TOTAL BUNNINGS AREA	14,086m²
CARPARKS (BUNNINGS)	
STANDARD SPACES	288 SPACES
ACCESSIBLE SPACES	8 SPACES
TTS SPACES	18 SPACES
TOTAL SPACES	318 SPACES
TROLLEY BAYS	4 BAYS

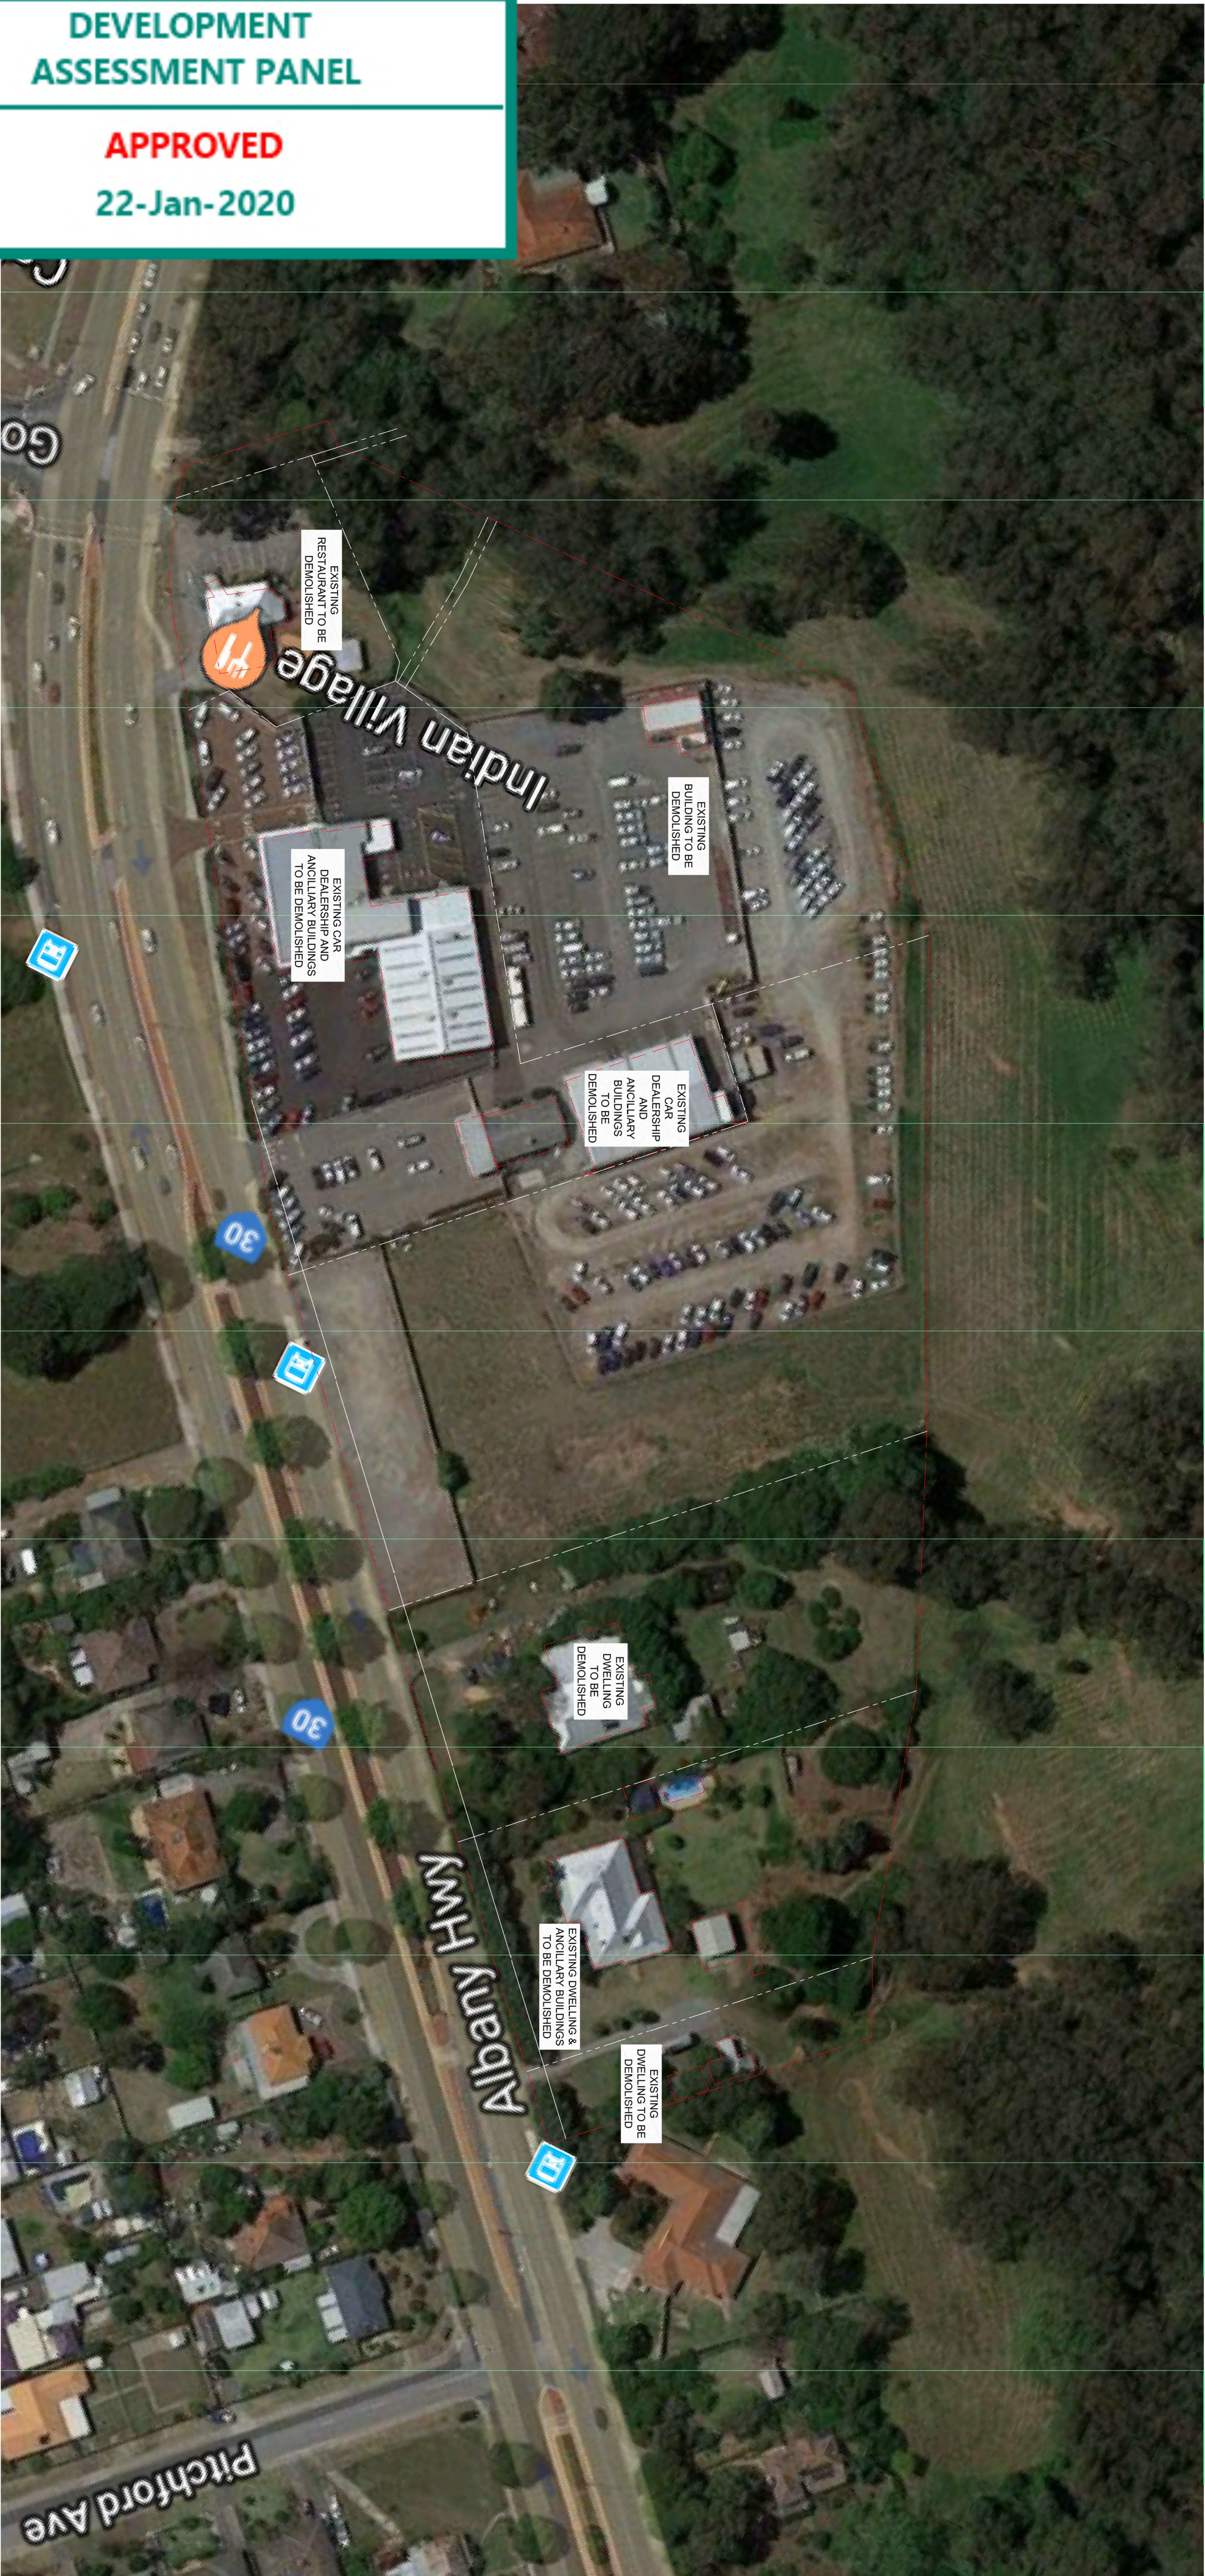

DEVELOPMENT ASSESSMENT PANEL

APPROVED

22-Jan-2020


LOCATION PLAN

DEPARTMENT OF PLANNING, LANDS AND HERITAGE


DATE
01-Oct-2019

FILE
25-50473-1


PRELIMINARY
NOT FOR CONSTRUCTION

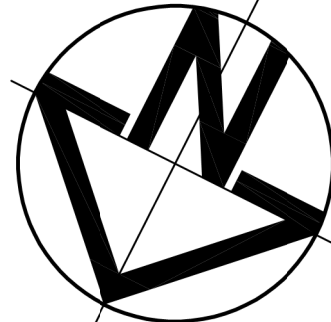

BUNNINGS MADDINGTON ALBANY HIGHWAY, MADDINGTON, WA

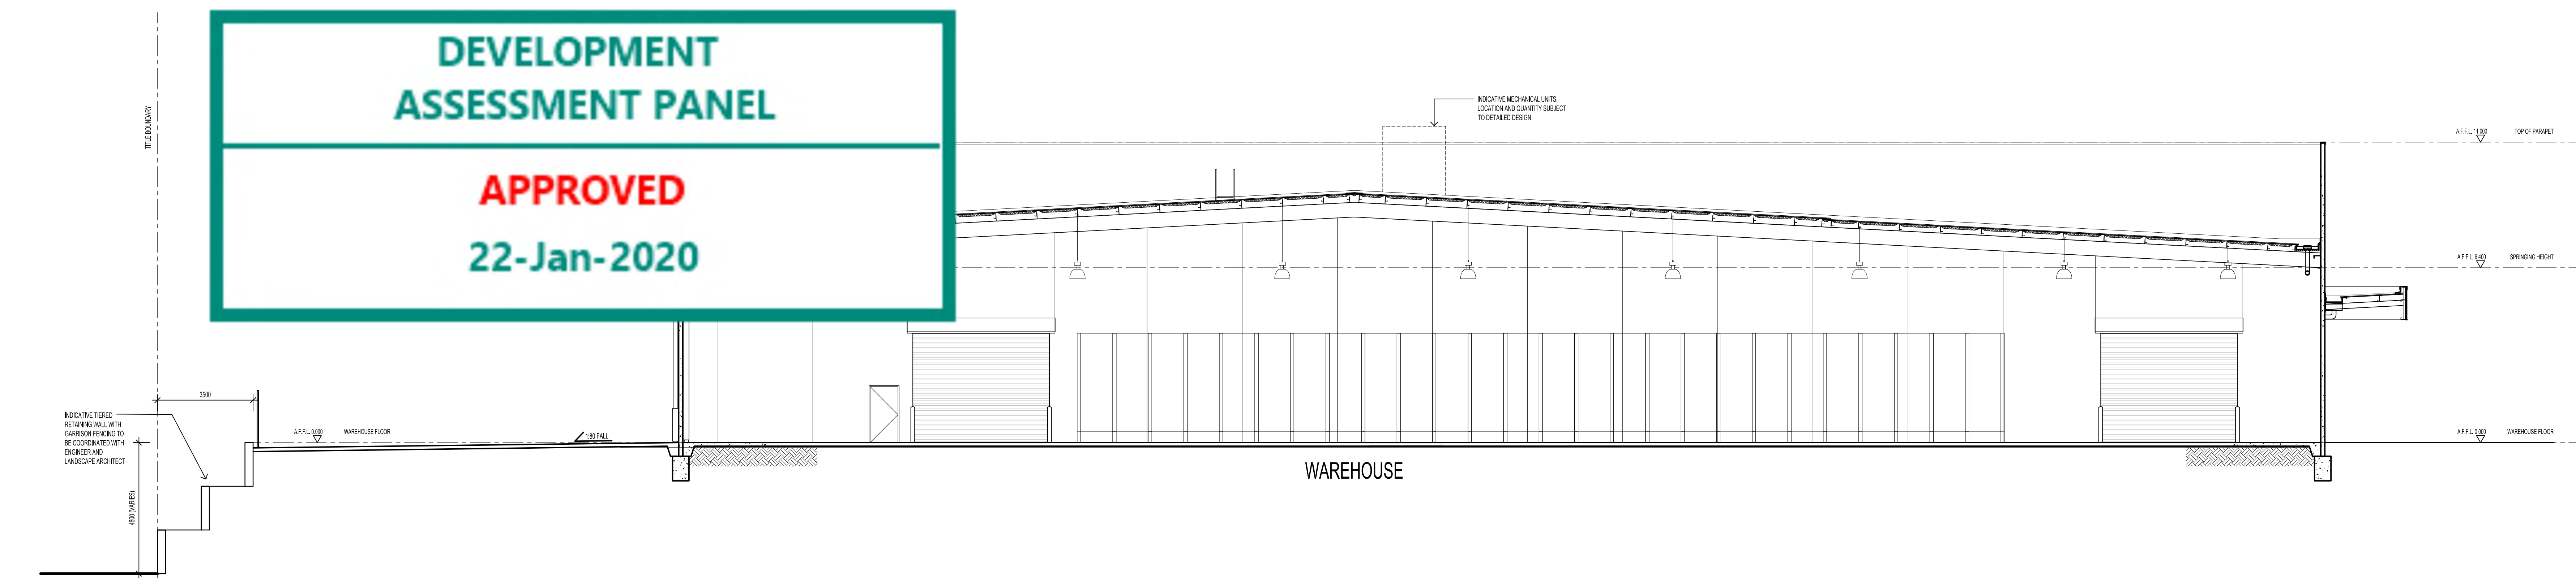


SECTION B-B
1:100

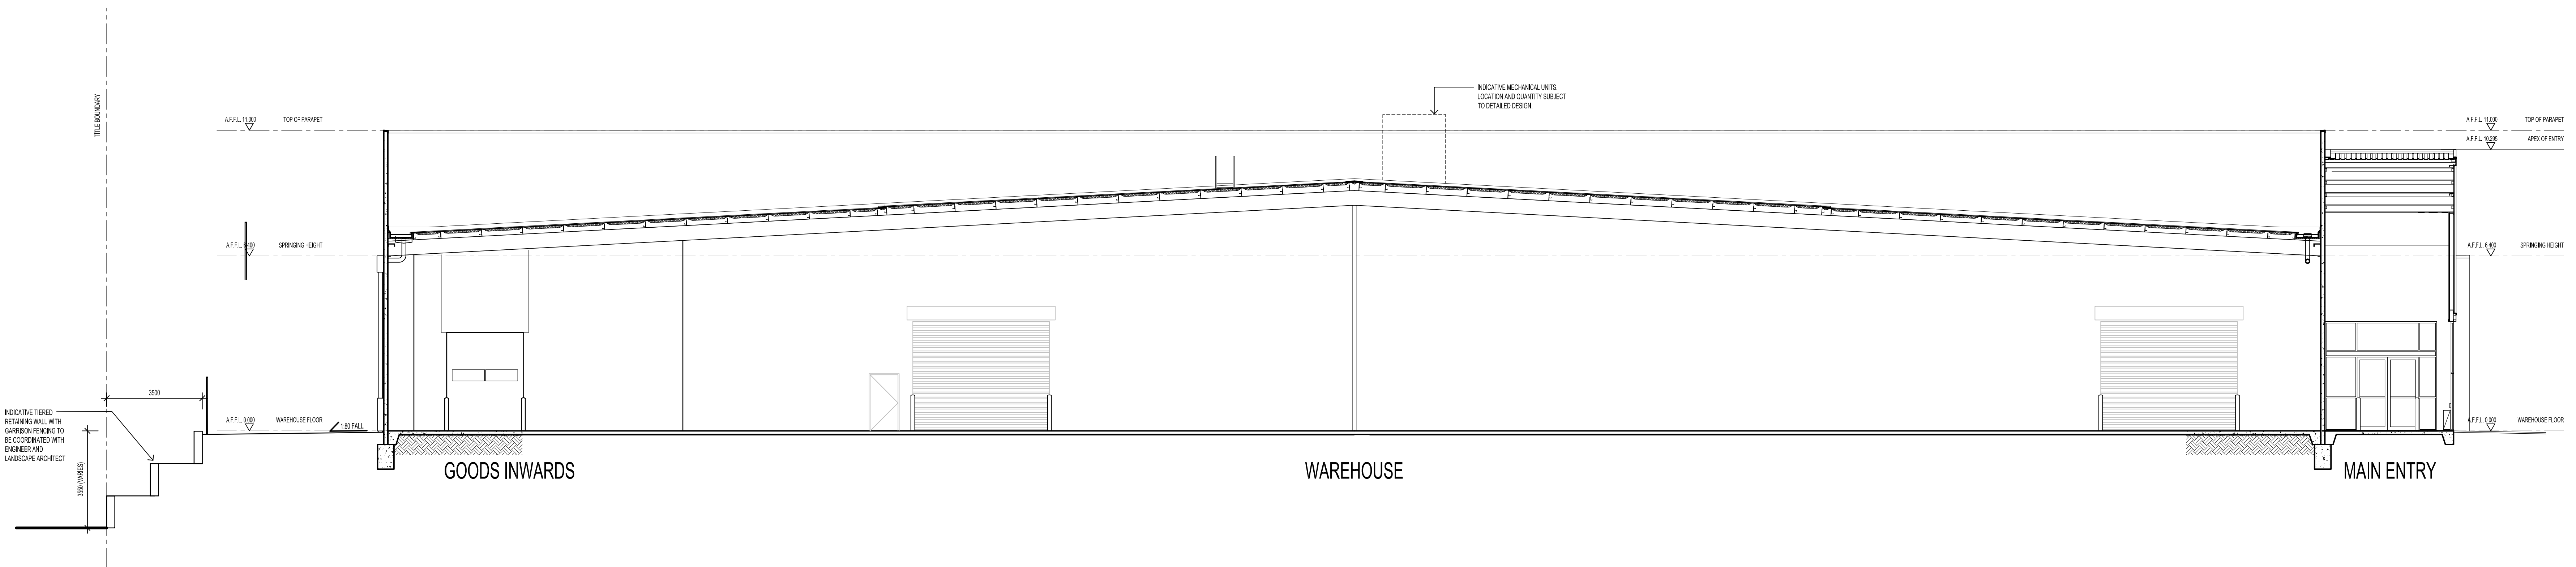

SECTION A-A
1:100


DEPARTMENT OF PLANNING, LANDS
AND HERITAGE

DATE 01-Oct-2019 FILE 25-50473-1

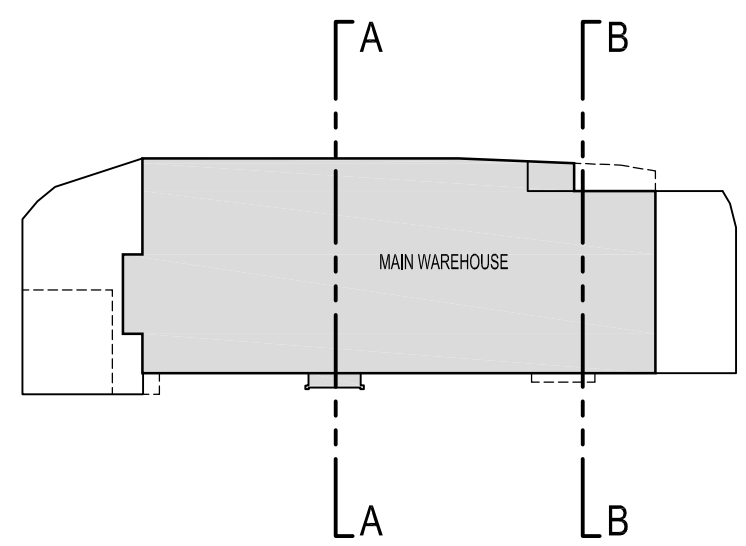

KEY PLAN


PRELIMINARY
NOT FOR CONSTRUCTION

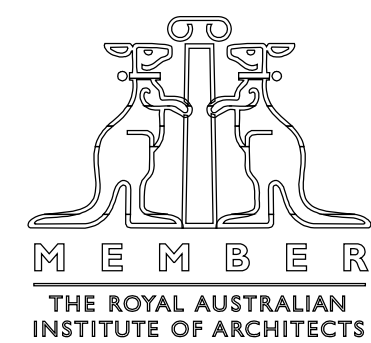

Michael Carr Architect Pty. Ltd.

88 Tope Street, South Melbourne 3205
Ph 03 9645 5535 Fax 03 9686 4084
Email admin@mcarcarchitect.com.au

UNLESS OTHERWISE AGREED THIS DRAWING REMAINS THE PROPERTY OF MICHAEL CARR ARCHITECT PTY LTD

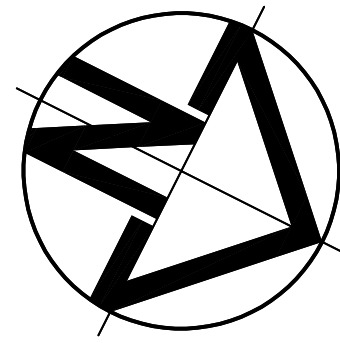

BUNNINGS MADDINGTON
ALBANY HIGHWAY, MADDINGTON, WA

PROJECT No:	17145	DATE:	NOV 2018
SCALE:	AS SHOWN @ A0	DRAWN:	AZ
REV:	DATE:	AMENDMENT:	
P1	26.08.2019	PRELIMINARY ISSUE	
P2	18.11.2019	PRELIMINARY ISSUE	
P3	09.11.2019	PRELIMINARY ISSUE	
CY			
AZ			
BY:			
DRAWING No:	TP-02	REV:	P3



2120 Albany Highway Gosnells WA 6110
Mail to: PO Box 662 Gosnells WA 6990

T 08 9397 3000
F 08 9397 3333
E council@gosnells.wa.gov.au
W www.gosnells.wa.gov.au
ABN 18 374 412 891

24 September 2020

Element Advisory Pty Ltd
Level 18/191 St Georges Terrace
PERTH WA 6000

Our Reference: 206237
Application No: DA18/00283.01
Enquiries: Richard Curtis
(08) 9397 3184

Dear Sir/Madam

Development Application - 2087 (Lot 500), 2073 (Lot 201), 2093 (Lot 21), 2089 (Lot 17), 2065 (Lot 3), 2069 (Lot 4), 2061 (Lot 42), 2057 (Lot 20) and Lots 23, 24, 200, 501, 18 and 25 Albany Highway Maddington - Showroom (Bunnings) - Plan Amendment

Your application has been considered and Approved in accordance with the condition(s) listed on the attached Notice of Determination on Application for Development Approval.

If you have any queries, please contact **Richard Curtis** on (08) 9397 3184. Please quote the above application number in all correspondence.

Yours faithfully

Development Services

Encl: Notice of Determination on Application for Development Approval
Development Application Plans

Footnote: If you are aggrieved by the Council's decision, a right of review may exist under the *Planning and Development Act 2005* and the *State Administrative Tribunal Act 2004*. Details on how to lodge a request for review can be obtained from the State Administrative Tribunal on 9219 3111 or www.sat.justice.wa.gov.au. The request for review must be lodged within 28 days of the date of issue.

Owner of land on which development is approved:	Name:	Bunnings Properties Pty Ltd
	Address:	2087 Albany Highway MADDINGTON WA 6109



Planning and Development Act 2005

City of Gosnells

Notice of Determination on Application for Development Approval

Location: 2087 Albany Highway MADDINGTON WA 6109
Lot: 500 Plan/Diagram: 2714 80059
Vol. No: 20692045 Folio No: 820341
Application Date: 18 March 2020

Description of Proposed Development: **Showroom (Bunnings) - Plan Amendment**

The application for Development Approval is:

☒ **Approved** subject to the following condition:

☐ Refused for the following reason(s):

The planning approval is amended as follows:

1. The inclusion of 2057 (Lot 20) Albany Highway, Maddington in the development site.

Condition:

1. All conditions of the development approval dated 22 January 2020 (DAP Ref: DAP/18/01540 & City Ref: DA18/00283) are to be satisfied.

Reason for Amendment:

1. As required by Condition 33 of the development approval dated 22 January 2020.

Date of Determination: 24 September 2019

Advice Notes:

1. This is a development approval issued under the Metropolitan Region Scheme, the City of Gosnells Town Planning Scheme No. 6 and the *Planning and Development (Local Planning Schemes) Regulations 2015* - Schedule 2 - Deemed Provisions. It is not an approval or consent to commence or carry out development under any other written law, act, statute, or agreement, whether administered by the City of Gosnells or not. It is the applicant's responsibility to ensure all relevant approvals are obtained prior to the commencement of any development covered by this approval

Note 1: If the development the subject of this approval is not substantially commenced before **22 January 2022**, or another period specified in the approval after the date of the determination, the approval shall lapse and be of no further effect.



Note 2: Where an approval has so lapsed, no development shall be carried out without the further approval of the local government having first been sought and obtained.

Note 3: If an applicant is aggrieved by this determination there is a right of review by the State Administrative Tribunal in accordance with the *Planning and Development Act 2005* Part 14. An appeal must be lodged within 28 days of the determination.

Signed:

Dated: 24 September 2020

Development Services
for and on behalf of the City of Gosnells

CITY OF GOSNELLS
DEVELOPMENT SERVICES

DA18/00283.01 has been APPROVED
in accordance with any condition(s) attached and
any annotation(s) shown in red on the plan(s)
(if applicable)

Decision Date: 24/09/2020
Page 1 of 4

-  NOM 7M WIDE LIMESTONE
SHARED ACCESS TRACK TO
BASE OF RETAINING WALL
-  INDICATIVE AREA OF LAND
TO BE CEDED TO THE
CROWN/WAPC

SITE AREAS	
BUNNINGS SITE	37,539m ²
BALANCE LAND	5,754m ²
TOTAL SITE AREA	43,293m²
BUNNINGS AREAS	
MAIN WAREHOUSE	9,140m ²
ENTRY	78 m ²
TIMBER TRADE SALES	2,530m ²
BUILDING MATERIALS & LANDSCAPE YARD	1,584m ²
BAGGED GOODS CANOPY	1,595m ²
OUTDOOR NURSERY	1,016m ²
GOODS INWARDS	142m ²
TOTAL BUNNINGS AREA	16,085m²
CARPARKS (BUNNINGS)	
STANDARD SPACES	274 SPACES
TRAILER BAYS	12 SPACES
ACCESSIBLE SPACES	6 SPACES
TIS SPACES	18 SPACES
TOTAL SPACES	310 SPACES
TROLLEY BAYS	6 BAYS



WAREHOUSE GROUND FLOOR PLAN
1:500

PRELIMINARY
NOT FOR CONSTRUCTION



Michael Carr Architect Pty. Ltd.

221 Moray Street, South Melbourne 3205
Ph 03 9645 5635 Fax 03 9686 4084
Email admin@mcararchitect.com.au

UNLESS OTHERWISE AGREED THIS DRAWING REMAINS THE PROPERTY OF MICHAEL CARR ARCHITECT PTY LTD



BUNNINGS MADDINGTON
ALBANY HIGHWAY, MADDINGTON, WA

P9	05.08.20	PRELIMINARY ISSUE
P8	14.07.20	PRELIMINARY ISSUE
P7	13.07.20	PRELIMINARY ISSUE
P6	03.06.20	PRELIMINARY ISSUE
P5	02.06.20	PRELIMINARY ISSUE
P4	26.05.20	PRELIMINARY ISSUE
P3	18.02.20	PRELIMINARY ISSUE
P2	15.01.20	PRELIMINARY ISSUE
P1	18.12.19	PRELIMINARY ISSUE
REV:	DATE:	AMENDMENT:

PROJECT No:	17145	DATE:	SEPT 2019
SCALE:	AS SHOWN @ A0	DRAWN:	CY
DRAWING No:	TP-01C	REV:	P9


CITY OF GOSNELLS
DEVELOPMENT SERVICES

DA18/00283.01 has been APPROVED
in accordance with any condition(s) attached and
any annotation(s) shown in red on the plan(s)
(if applicable)

Decision Date: 24/09/2020
Page 2 of 4


LEGEND	
—	PROPOSED NEW ROAD RESERVE BOUNDARY (SUBJECT TO DETAIL DESIGN)
- - -	EXISTING SITE BOUNDARY

SITE AREAS	37,539m ²
BUNNINGS SITE	5,754m ²
BALANCE LAND	
TOTAL SITE AREA	43,293m²
BUNNINGS AREAS	
MAIN WAREHOUSE	9,140m ²
ENTRY	78 m ²
TIMBER TRADE SALES	2,530m ²
BUILDING MATERIALS & LANDSCAPE YARD	1,584m ²
BAGGED GOODS CANOPY	1,595m ²
OUTDOOR NURSERY	1,016m ²
GOODS INWARDS	142m ²
TOTAL BUNNINGS AREA	16,085m²
CARPARKS (BUNNINGS)	
STANDARD SPACES	274 SPACES
TRAILER BAYS	12 SPACES
ACCESSIBLE SPACES	6 SPACES
TIS SPACES	18 SPACES
TOTAL SPACES	310 SPACES
TROLLEY BAYS	6 BAYS

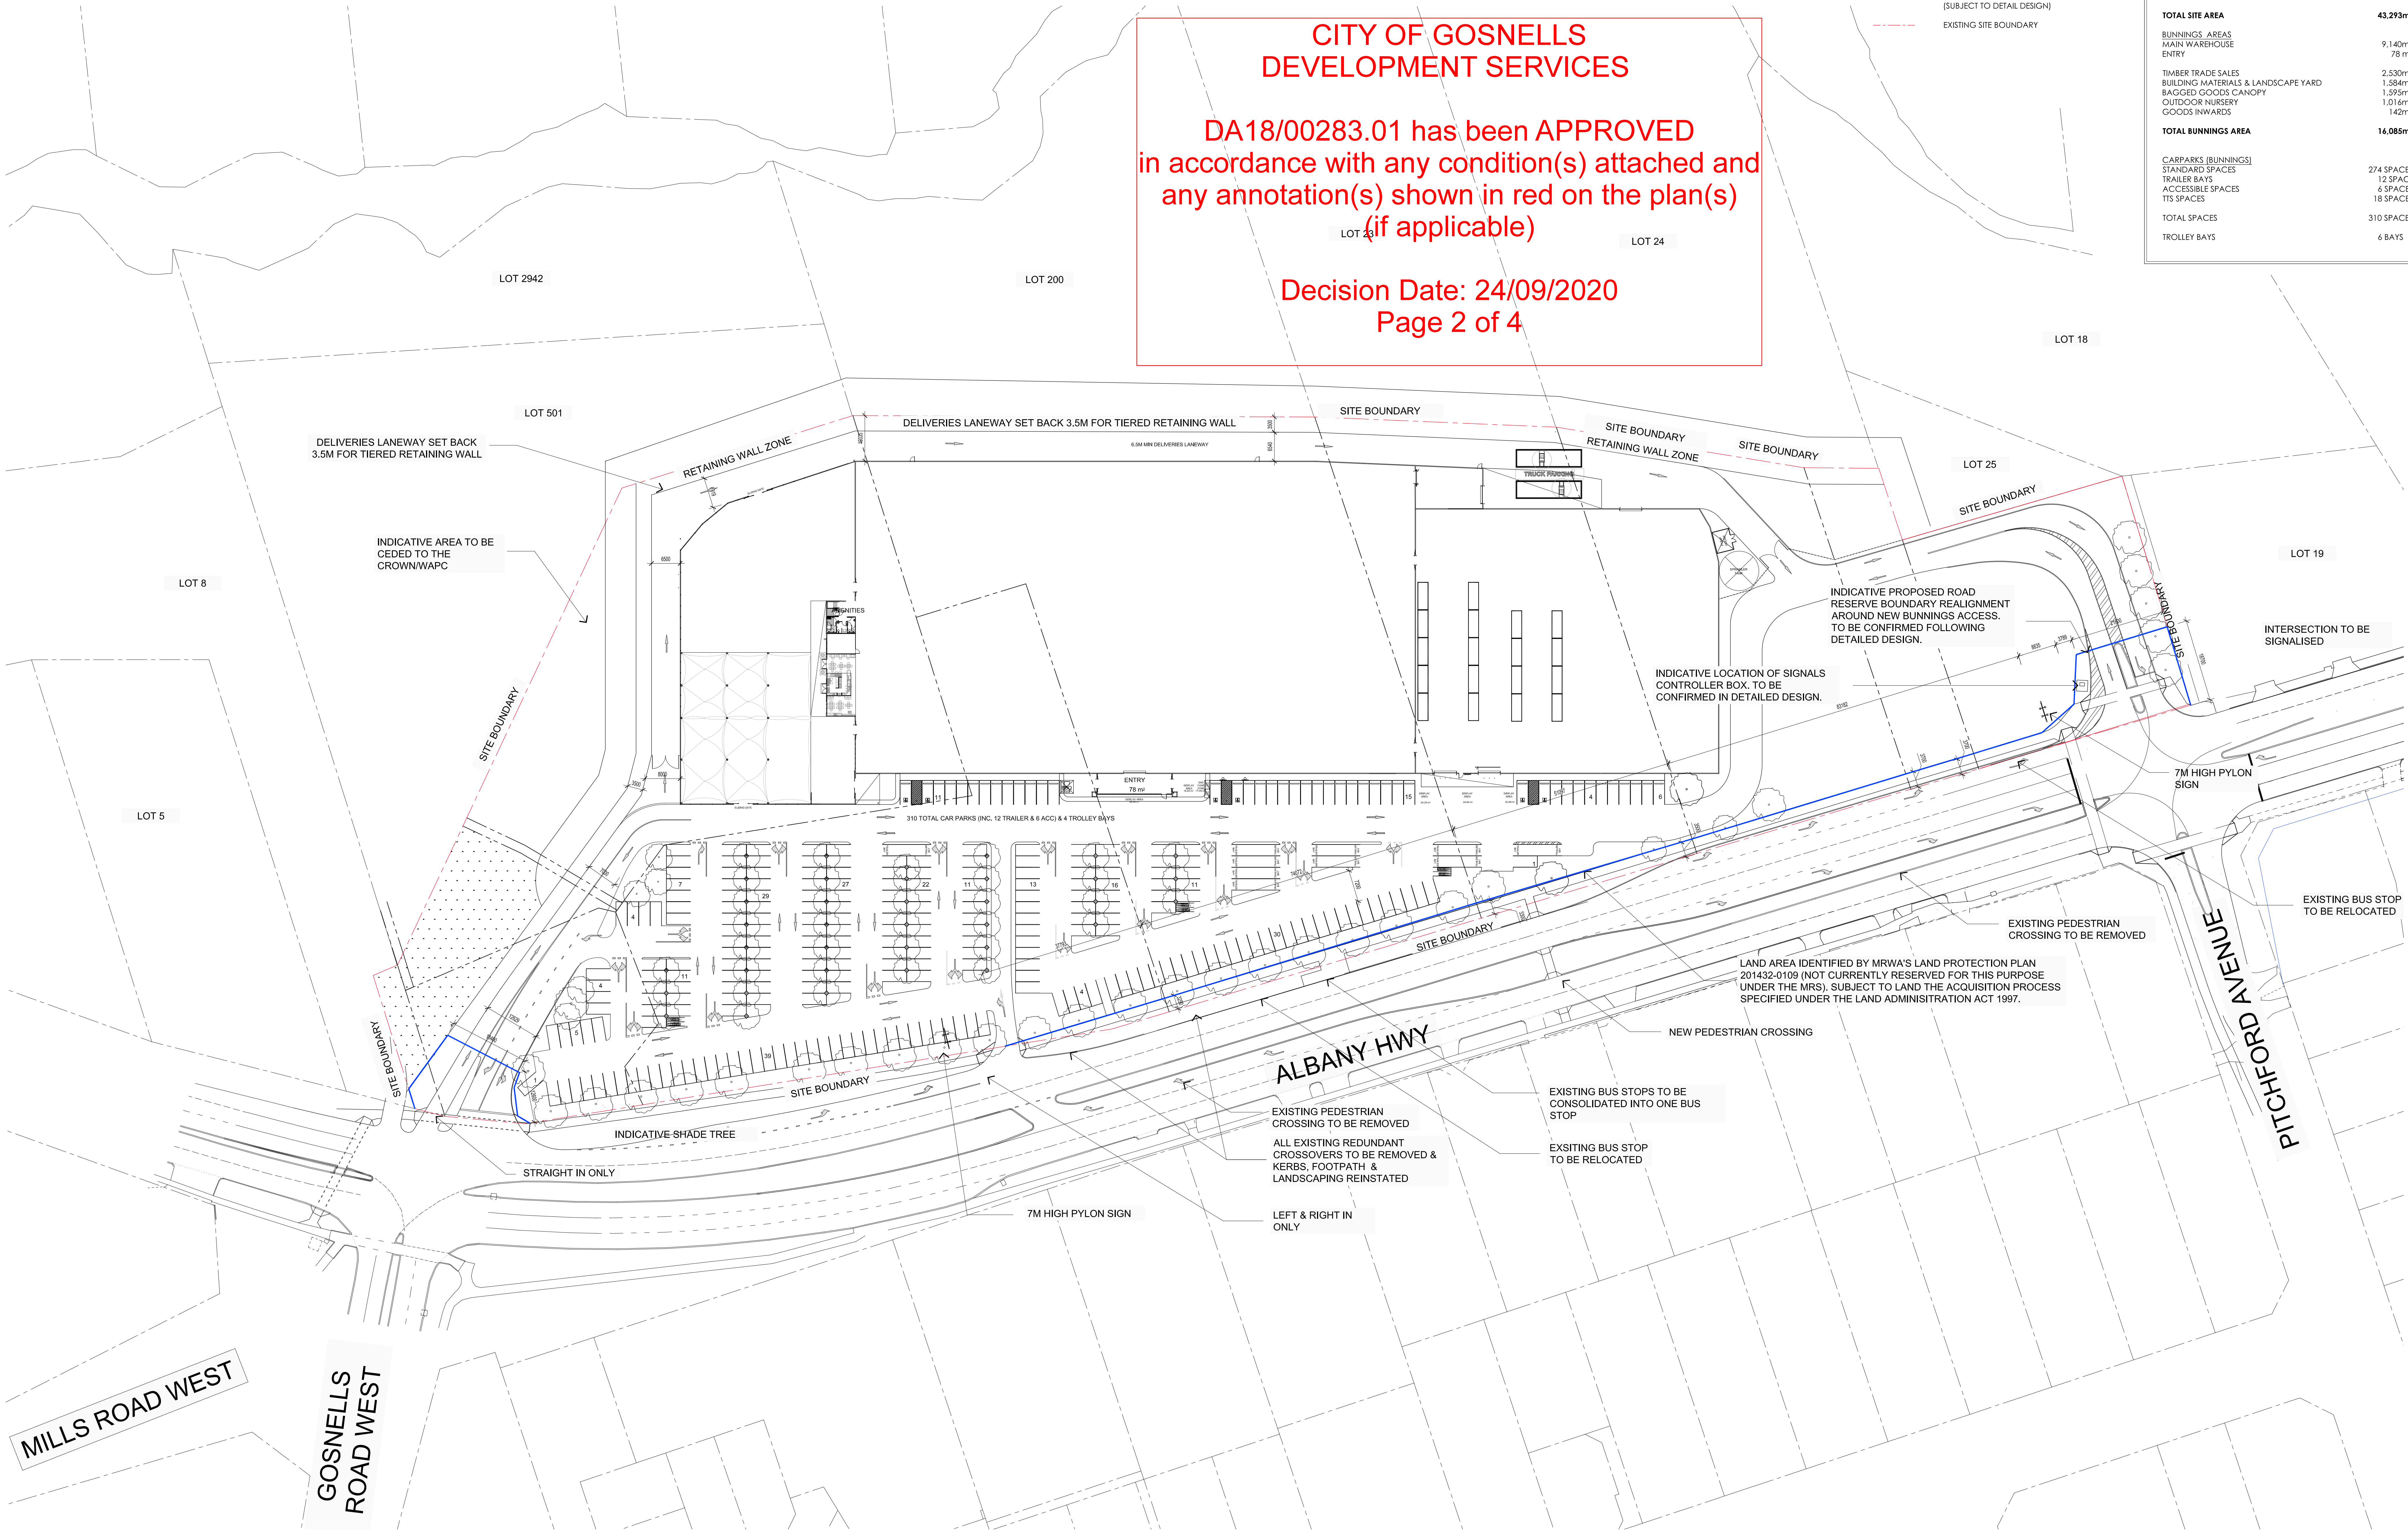


LAND DEDICATION PLAN
1:500

PRELIMINARY
NOT FOR CONSTRUCTION

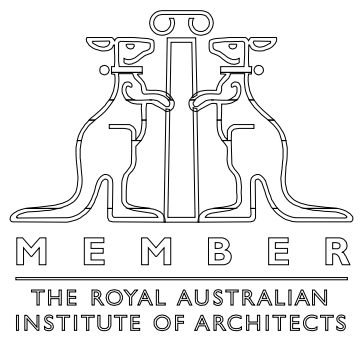

Michael Carr Architect Pty. Ltd.
ACN 005 521 219
221 Moray Street, South Melbourne 3205
Ph 03 9645 5635 Fax 03 9686 4084
Email admin@mcararchitect.com.au
UNLESS OTHERWISE AGREED THIS DRAWING REMAINS THE PROPERTY OF MICHAEL CARR ARCHITECT PTY LTD

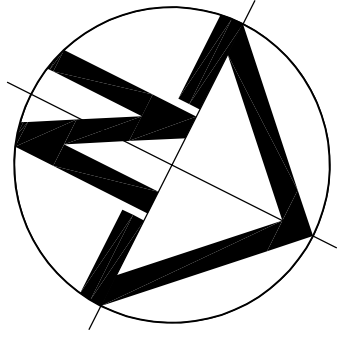


BUNNINGS MADDINGTON


ALBANY HIGHWAY, MADDINGTON, WA

P2	16.09.20	SITE DETAILS ADDED	KW
P1	27.08.20	PRELIMINARY ISSUE	OH
REV:	DATE:	AMENDMENT:	BY:


PROJECT No:	17145	DATE:	SEPT 2019
SCALE:	AS SHOWN @ A0	DRAWN:	OH
DRAWING No:	TP-01CA	REV:	P2

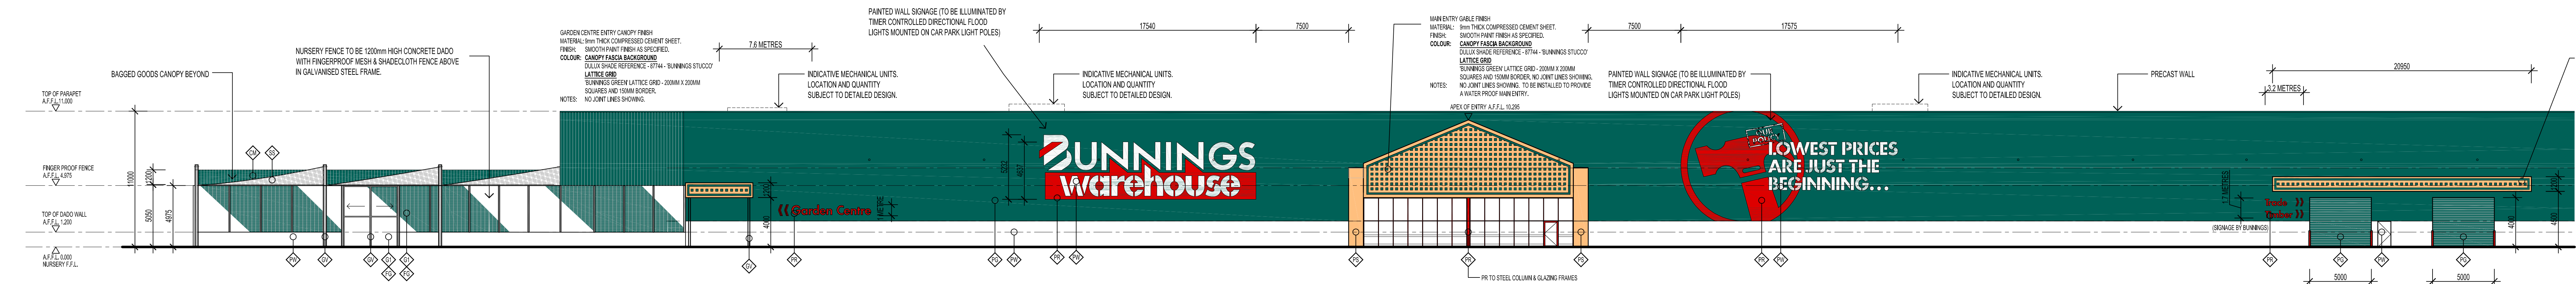


EAST ELEVATION (FRONT) PART 01
1:200

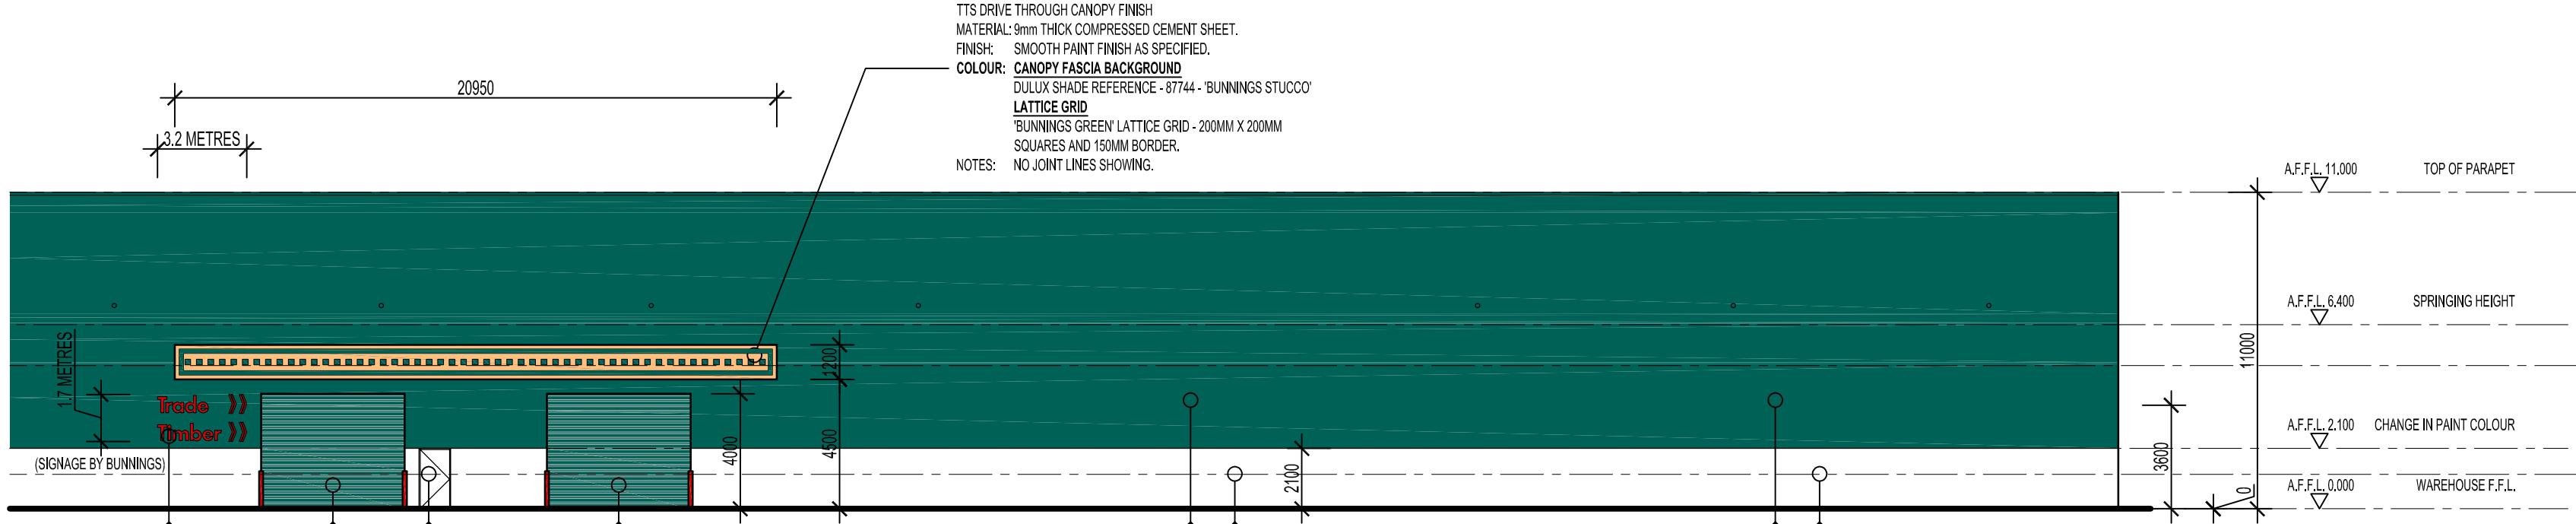


EAST ELEVATION (FRONT) PART 02
1:200

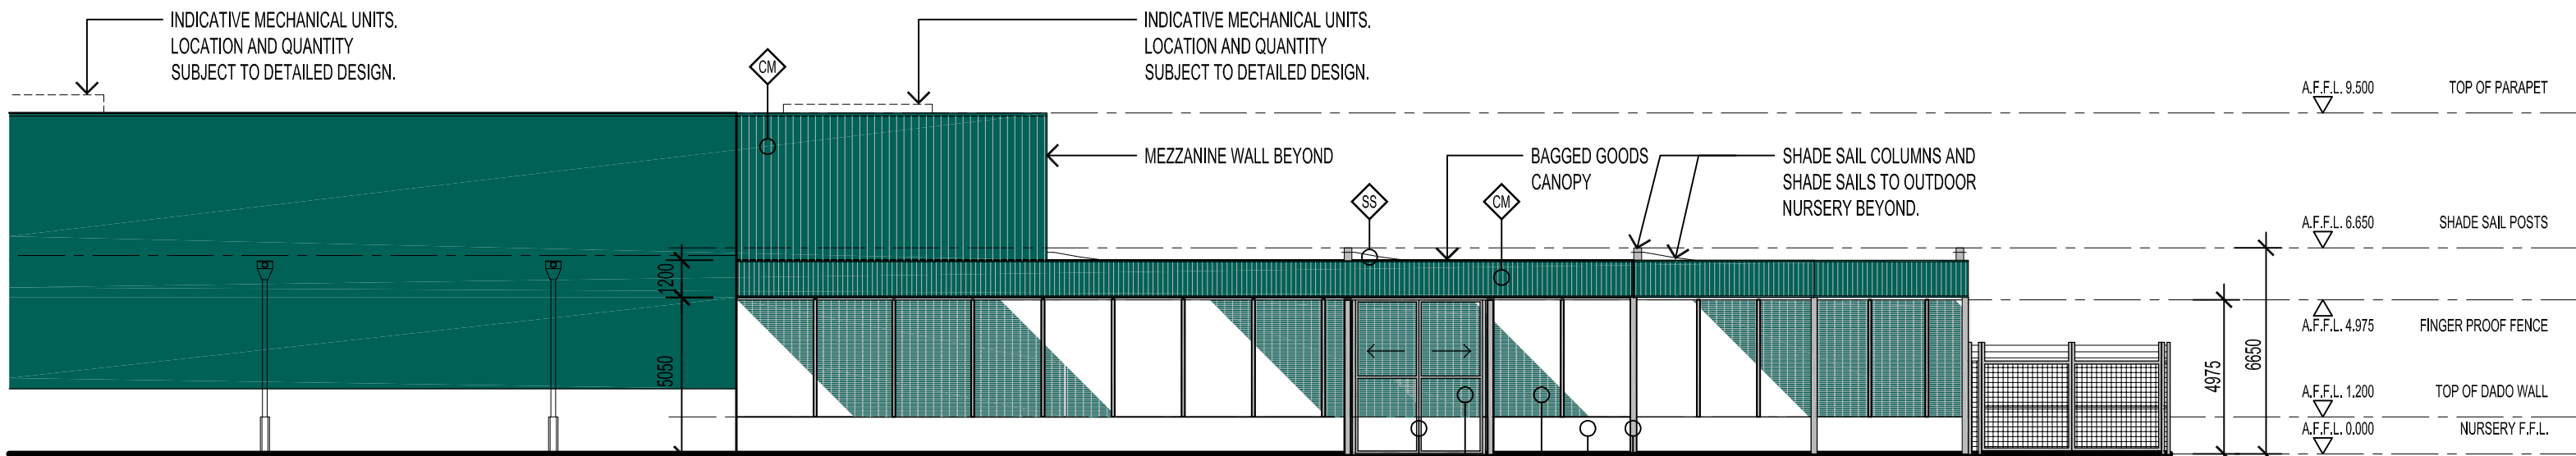


WEST ELEVATION (REAR) PART 02
1:200

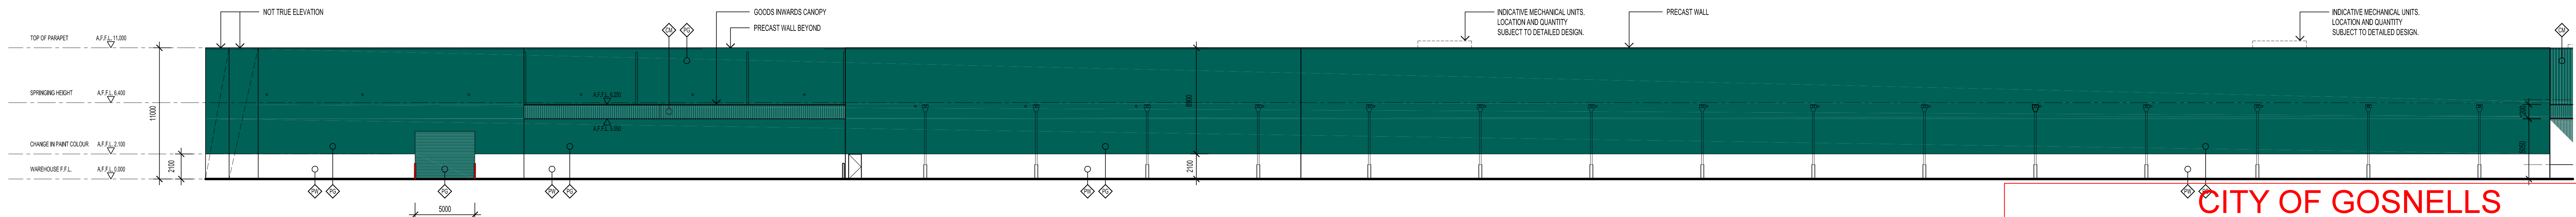


WEST ELEVATION (REAR) PART 01
1:200

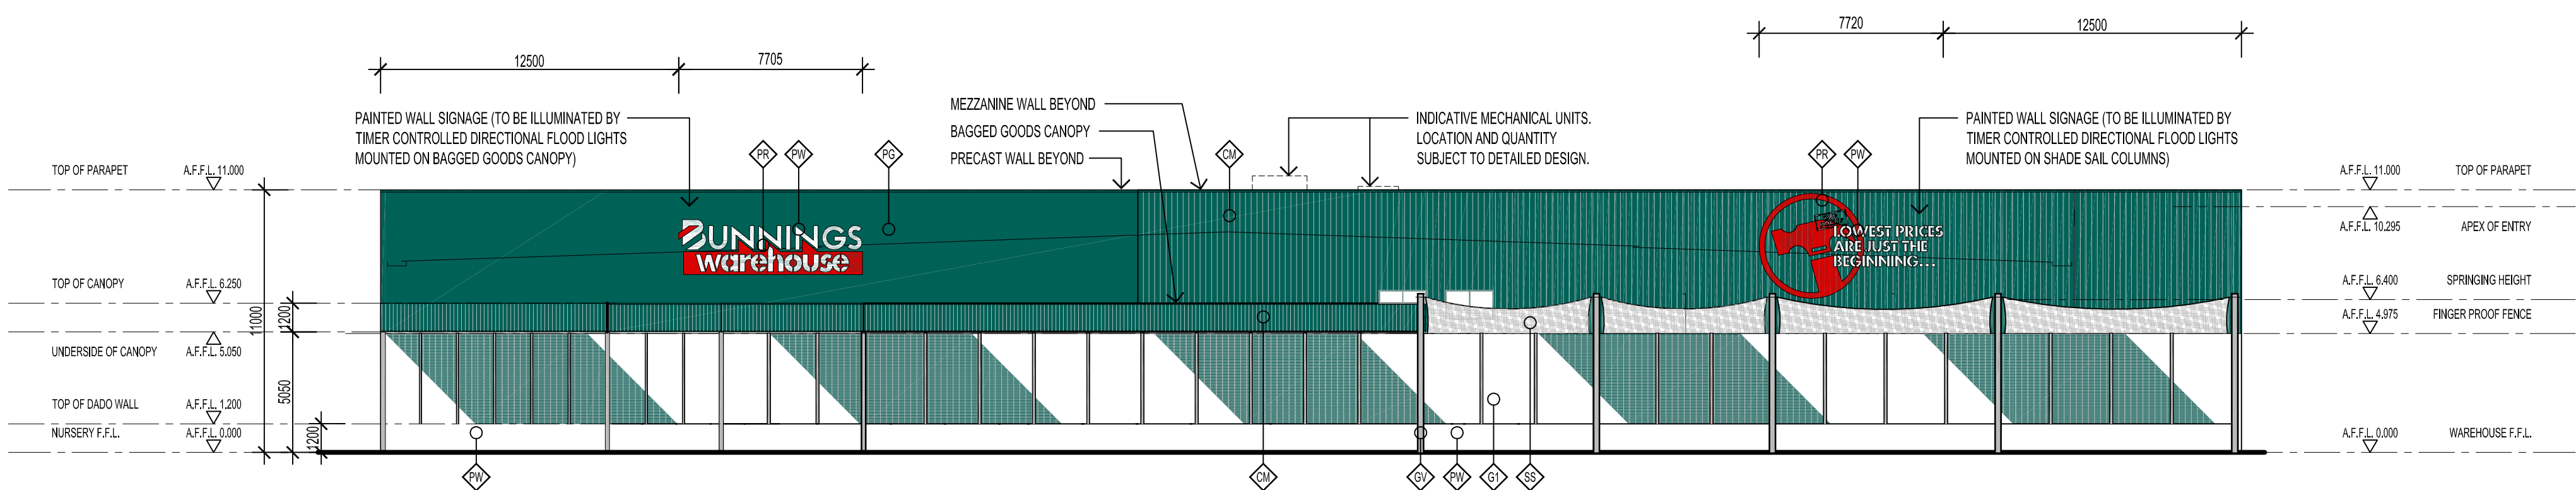


SOUTH ELEVATION (NURSERY)
1:200

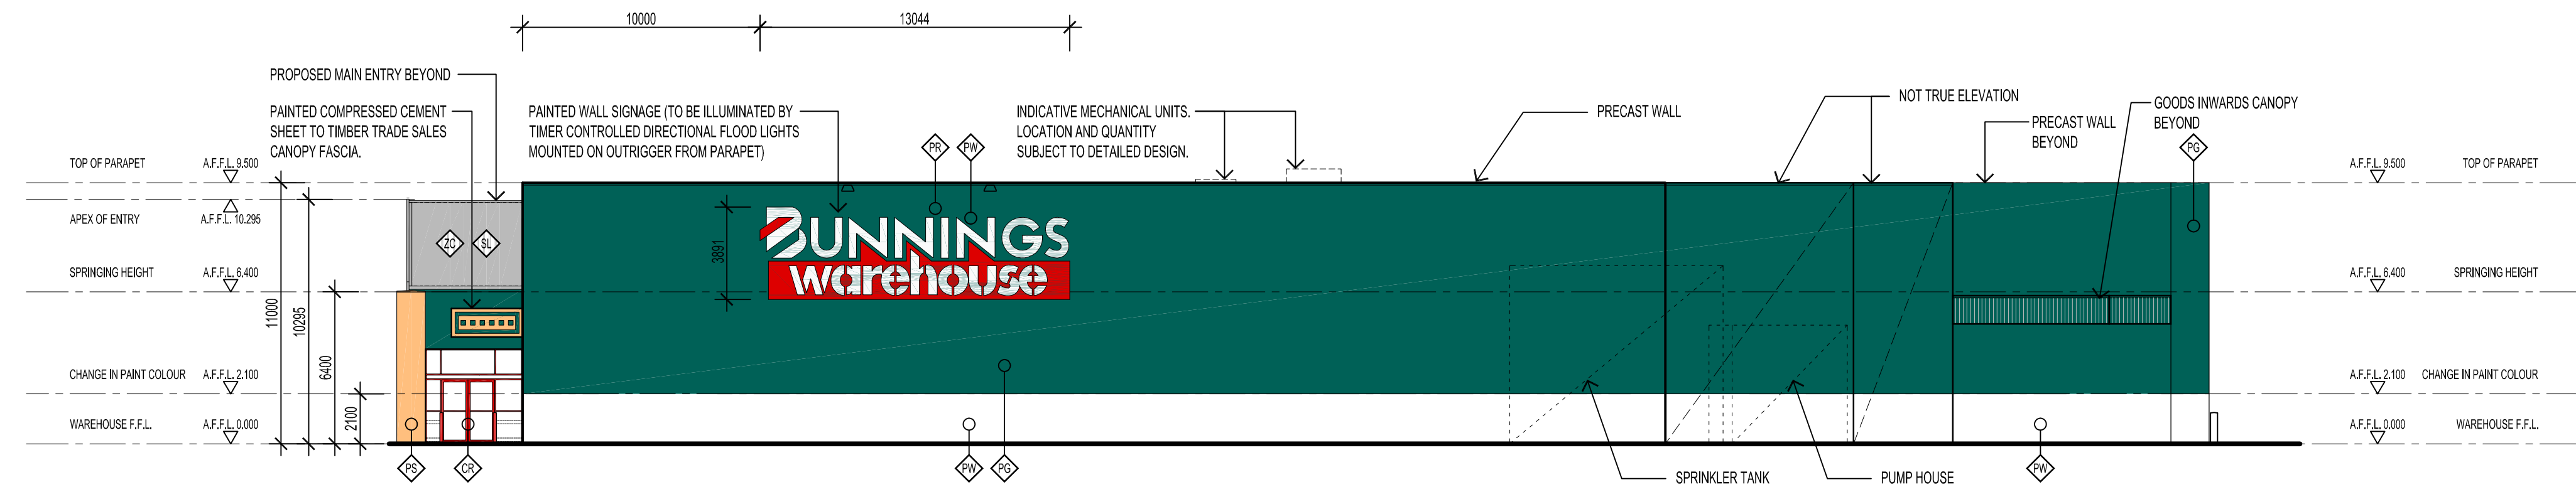

NORTH ELEVATION (BMLY)
1:200

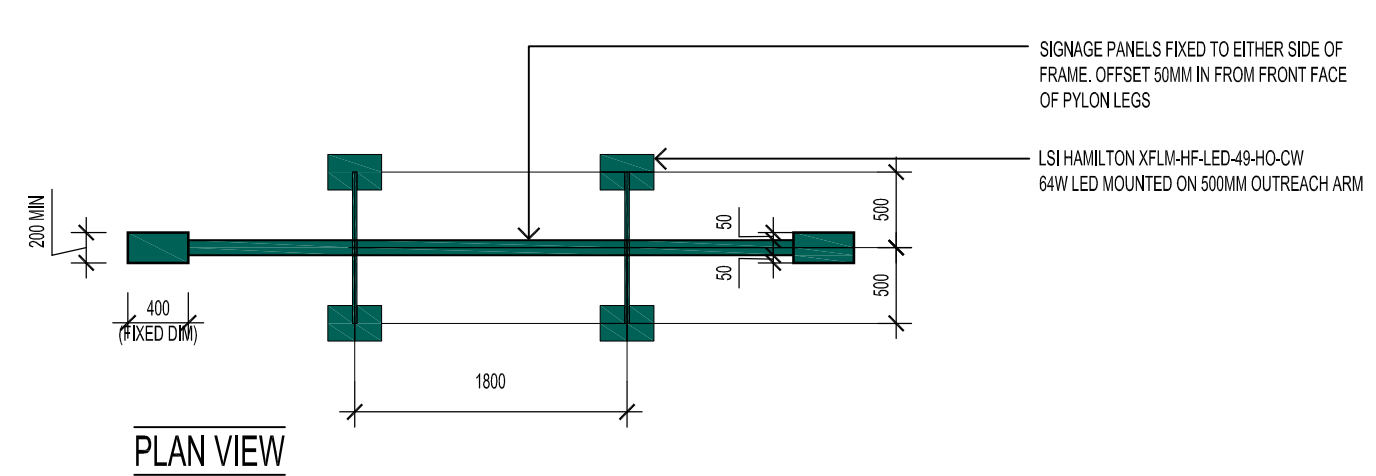

PLAN VIEW

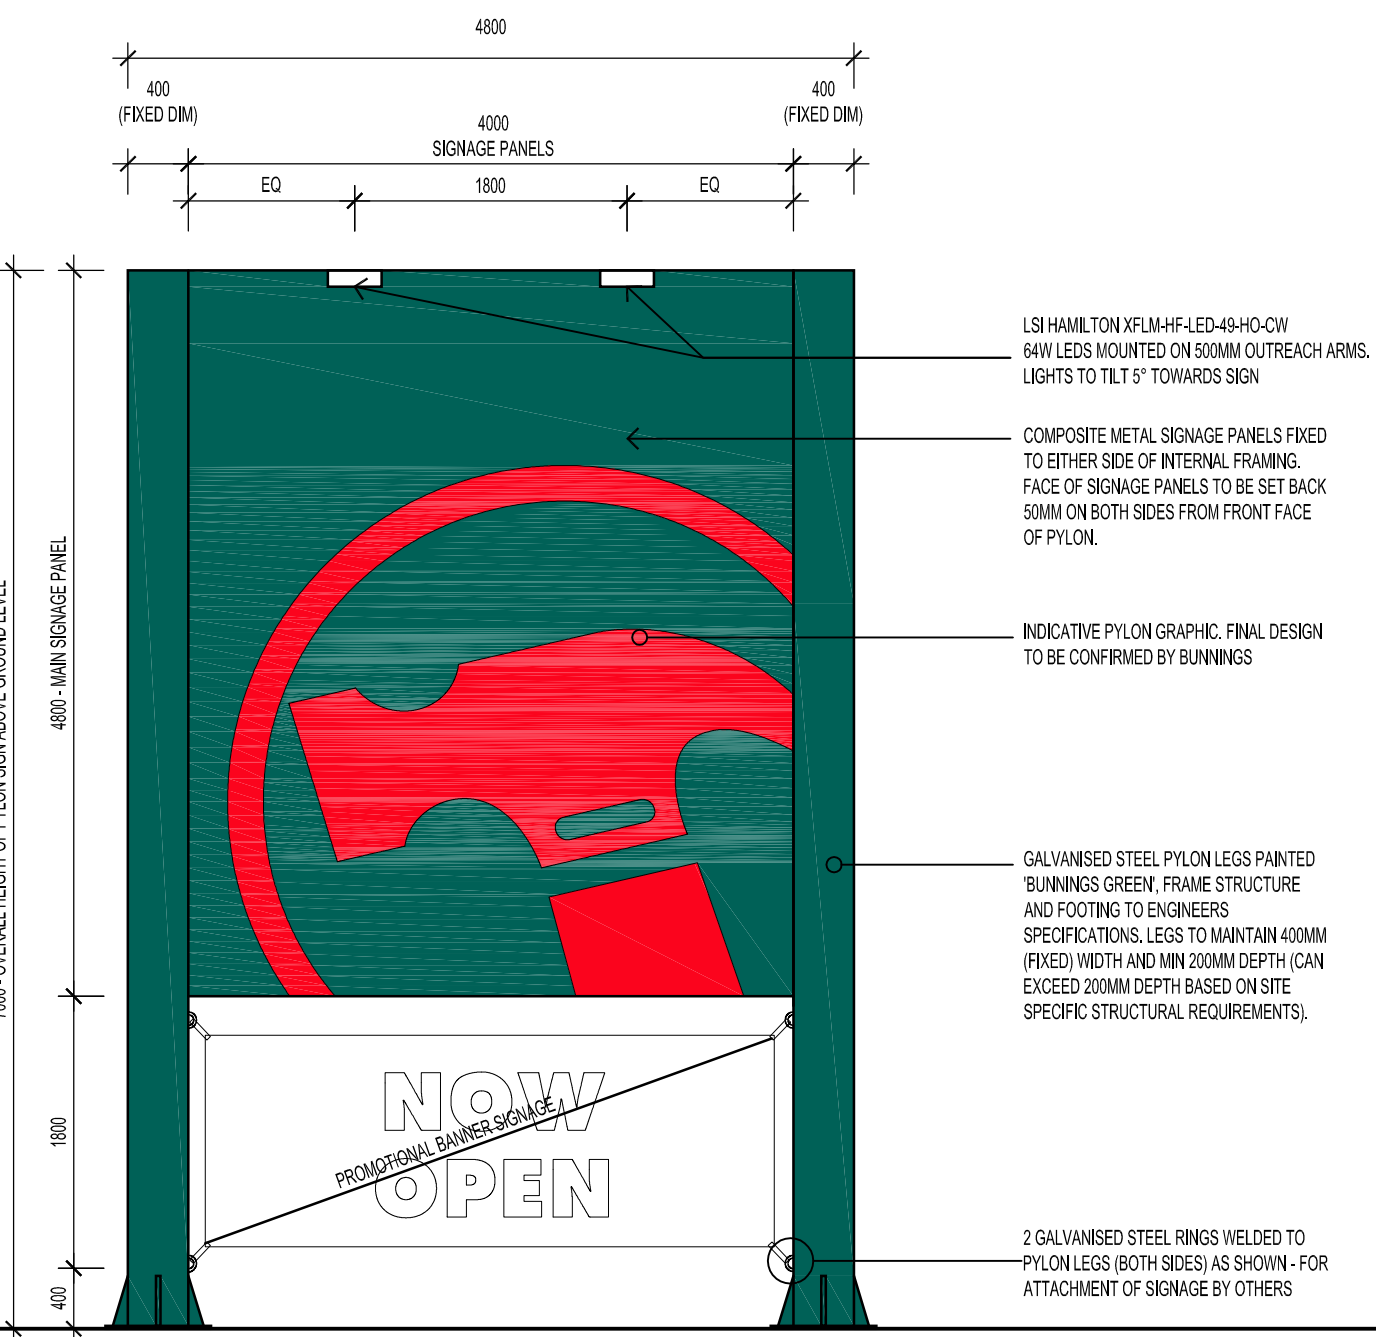

FRONT ELEVATION

PYLON SIGNS
1:50


CITY OF GOSNELLS DEVELOPMENT SERVICES

DA18/00283.01 has been **APPROVED**
in accordance with any condition(s) attached and
any annotation(s) shown in red on the plan(s)
(if applicable)

Decision Date: 24/09/2020
Page 3 of 4


MATERIALS AND FINISHES SCHEDULE

FINISH	PANT	BUNNINGS BUILDING RED	MATERIAL	ARC WELD GRID MESH 200mm APERTURE
COLOR			FINISH	GALVANIZED
			COLOR	NATURAL
FINISH	PANT	BUNNINGS BUILDING GREEN	MATERIAL	ARC WELD GRID MESH 200mm APERTURE
COLOR			FINISH	GALVANIZED
			COLOR	NATURAL
FINISH	PANT	BUNNINGS BUILDING WHITE	MATERIAL	CHUNKY WIRE MESH 300mm APERTURE
COLOR			FINISH	GALVANIZED
			COLOR	NATURAL
FINISH	PANT	BUNNINGS BUILDING GREY	MATERIAL	BARRED WIRE TONY PATTERN
COLOR			FINISH	GALVANIZED
			COLOR	NATURAL
FINISH	PANT	BUNNINGS BUILDING GREY	MATERIAL	STEEL ROOF SHEETING
COLOR			FINISH	ZINCALUME
			COLOR	NATURAL
FINISH	POWDERCOAT	FLAME GLOST	MATERIAL	TRAVELCRAFT PROTECTED SIGHTGLASS
COLOR			FINISH	PRETREATED
			COLOR	OPAL
FINISH	POWDERCOAT	TO MATCH COLORING	MATERIAL	SALE PACIFIC PREMIUM HORTIVASIDE
COLOR			FINISH	PRETREATED
			COLOR	WHITE
FINISH	GALVANIZED	NATURAL	MATERIAL	SALE PACIFIC PREMIUM HORTIVASIDE
COLOR			FINISH	PRETREATED
			COLOR	FOREST GREEN

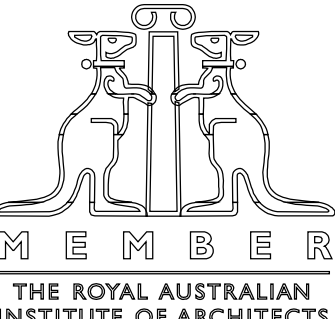

Michael Carr Architect Pty. Ltd.


221 Moray Street, South Melbourne 3205
Ph 03 9645 5635 Fax 03 9686 4084
Email admin@mcararchitect.com.au

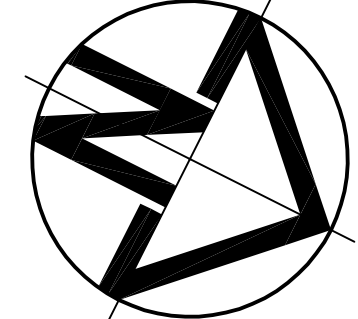


BUNNINGS MADDINGTON ALBANY HIGHWAY, MADDINGTON, WA

REV	DATE	AMENDMENT	BY	PROJECT NO	17145	DATE	OCTOBER 2018
P1	05.08.2020	PRELIMINARY ISSUE	KW	SCALE	AS SHOWN @ A0	DRAWN	AZ
P2	05.08.2020	PRELIMINARY ISSUE	AZ				
P3	05.08.2020	PRELIMINARY ISSUE	CY				
P4	05.08.2020	PRELIMINARY ISSUE	AZ				
P5	05.08.2020	PRELIMINARY ISSUE	AZ				
PRELIMINARY
NOT FOR CONSTRUCTION

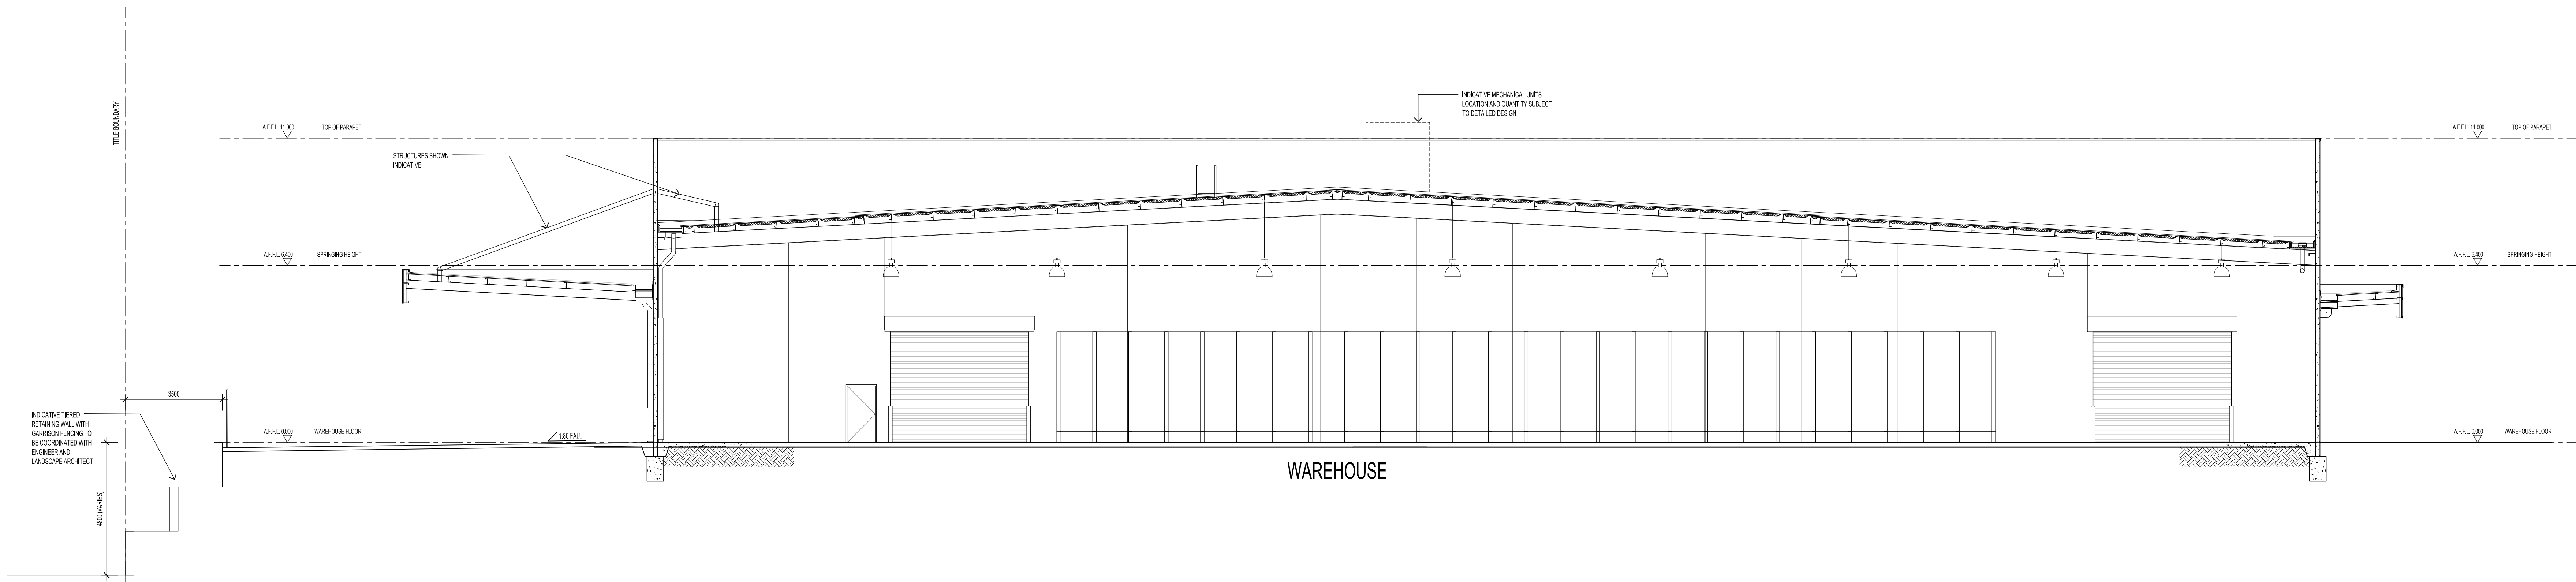

SECTION B-B
1:100

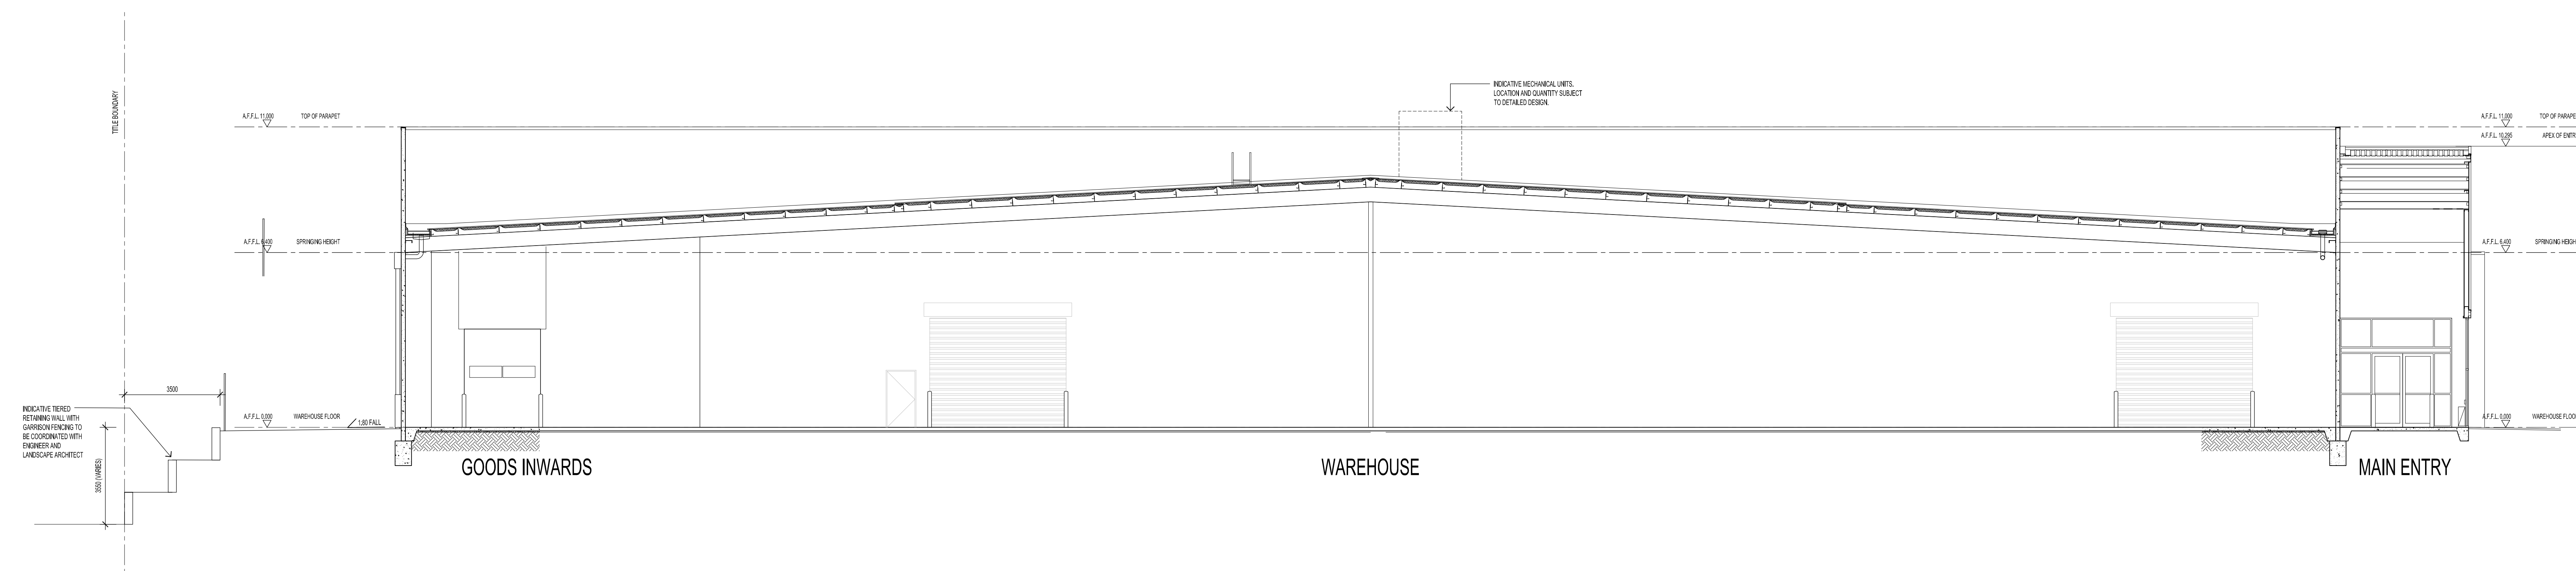


SECTION A-A
1:100

CITY OF GOSNELLS
DEVELOPMENT SERVICES


DA18/00283.01 has been APPROVED
in accordance with any condition(s) attached and
any annotation(s) shown in red on the plan(s)
(if applicable)

Decision Date: 24/09/2020
Page 4 of 4

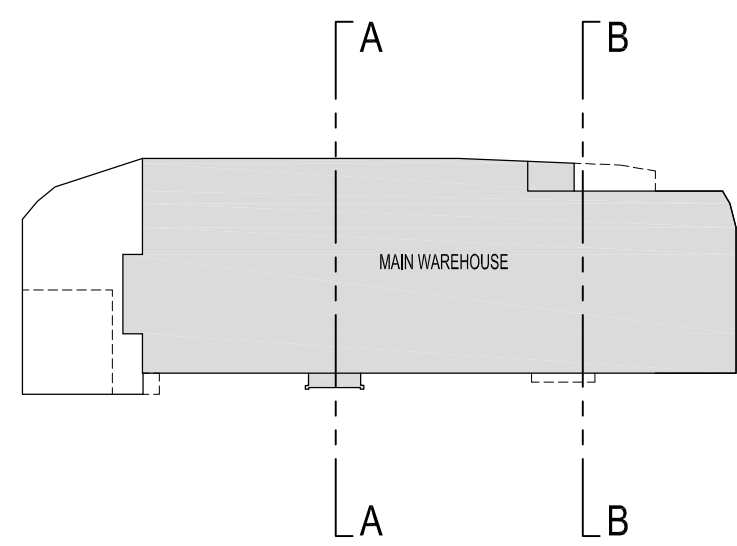


KEY PLAN

PRELIMINARY
NOT FOR CONSTRUCTION

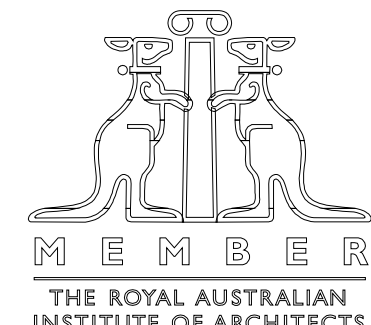

Michael Carr Architect Pty. Ltd.

221 Moray Street, South Melbourne 3205
Ph 03 9645 5635 Fax 03 9686 4084
Email admin@mcararchitect.com.au

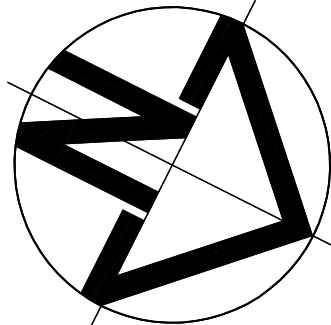

BUNNINGS MADDINGTON
ALBANY HIGHWAY, MADDINGTON, WA

PROJECT No:	17145	DATE:	NOV 2018
SCALE:	AS SHOWN @ A0	DRAWN:	AZ
REV:	DATE:	AMENDMENT:	BY:
P4	05.08.2020	PRELIMINARY ISSUE	KW
P3	26.08.2019	PRELIMINARY ISSUE	CY
P2	16.11.2018	PRELIMINARY ISSUE	AZ
P1	09.11.2018	PRELIMINARY ISSUE	AZ
DRAWING No:	TP-03	REV:	P4



2120 Albany Highway Gosnells WA 6110
Mail to: PO Box 662 Gosnells WA 6990

T 08 9397 3000
E council@gosnells.wa.gov.au
W www.gosnells.wa.gov.au
ABN 18 374 412 891

15 April 2024

Element Advisory Pty Ltd
Level 18/191 St Georges Terrace
PERTH WA 6000

Our Reference: 206237
Application No: DA18/00283.02
Enquiries: Alex Chan

Dear Sir/Madam

**Amendment To Development Approval - 2087 (Lot 500) Albany Highway
Maddington - Showroom (Bunnings)**

Your application has been considered and approved in accordance with the condition(s) listed on the attached Notice of Determination on Application for Development Approval.

If you have any queries, please contact **Alex Chan** on (08) 9397 3184. Please quote the above application number in all correspondence.

Yours faithfully

Janni Curtis
Coordinator Planning

Encl: Notice of Determination on Application for Development Approval
Development Application Plans

Cc. Development Assessment Panels

Owner of land on which
development is approved:

Name: Bunnings Properties Pty Ltd
Address: 2087 Albany Highway MADDINGTON WA 6109



Planning and Development Act 2005

City of Gosnells

Notice of Determination on Application for Development Approval

Location: 2087 Albany Highway MADDINGTON WA 6109
Lot: 500 Plan/Diagram: 2714 80059
Vol. No: 20692045 Folio No: 820341
Application No: DA18/00283.02 Application Date: 20 December 2023
Land Owner Details: Bunnings Properties Pty Ltd - 16-18 Cato Street
HAWTHORN EAST VIC 3123
Applicant Details: Element Advisory Pty Ltd - Level 18/191 St Georges
Terrace PERTH WA 6000

Description of Proposed Development: **Showroom (Bunnings)**

The application for Development Approval is:

- ☒ **Approved** subject to the following condition(s):
☐ Refused for the following reason(s):

The development approval is amended as follows:

1. An extension of time to substantially commence the previously approved development.

Reason for Amendment:

1. At the request of the applicant.

Conditions:

The conditions of Part A of the previous approval DA18/00283 (DAP Ref: DAP/18/01540) dated 22 January 2020 shall be implemented to the satisfaction of the City of Gosnells, with the inclusion of the following additional condition:

New condition/s:

34. If the development the subject of this approval is not substantially commenced within a period of **four years** of the date of the determination, the approval shall lapse and be of no further effect.

Advice Note(s):

1. This is a development approval issued under the City of Gosnells Town Planning Scheme No. 6 and the *Planning and Development (Local Planning Schemes) Regulations 2015 - Schedule 2 - Deemed Provisions*. It is not an approval or consent to commence or carry out development under any other written law, act, statute, or agreement, whether administered by the City of Gosnells or not. It is the applicant's



responsibility to ensure all relevant approvals are obtained prior to the commencement of any development covered by this approval.

2. The proponent is advised that a separate development approval is required to be obtained under the Metropolitan Region Scheme. Please contact the Department of Planning, Lands and Heritage for further information.
 3. The associated plans and conditions approved under this development approval showing or requiring certain road access to roads within the jurisdiction of Main Roads WA and require the subsequent approval of Main Roads of WA for that access and should be read as subject to the jurisdiction of Main Roads of WA.
-

Note 1: Where an approval has so lapsed, no development shall be carried out without the further approval of the local government having first been sought and obtained.

Note 2: If an applicant is aggrieved by this determination there is a right of review by the State Administrative Tribunal in accordance with the *Planning and Development Act 2005* Part 14. An application for review must be lodged within 28 days of the determination. Further information can be obtained from <https://www.sat.justice.wa.gov.au>

Date of Determination: 15 April 2024

Signed:


Dated: 15 April 2024

Janni Curtis
Coordinator Planning
for and on behalf of the City of Gosnells

CITY OF GOSNELLS
DEVELOPMENT SERVICES

DA18/00283.02 has been APPROVED
in accordance with any condition(s) attached and
any annotation(s) shown in red on the plan(s)
(if applicable)

Decision Date: 11/04/2024
Page 1 of 4

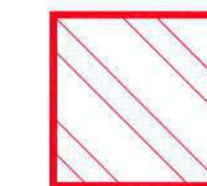-  NOM 7M WIDE LIMESTONE
SHARED ACCESS TRACK TO
BASE OF RETAINING WALL
-  INDICATIVE AREA OF LAND
TO BE CEDED TO THE
CROWN/WAPC

SITE AREAS	
BUNNINGS SITE	37,539m ²
BALANCE LAND	5,754m ²
TOTAL SITE AREA	43,293m²
BUNNINGS AREAS	
MAIN WAREHOUSE	9,140m ²
ENTRY	78 m ²
TIMBER TRADE SALES	2,530m ²
BUILDING MATERIALS & LANDSCAPE YARD	1,584m ²
BAGGED GOODS CANOPY	1,595m ²
OUTDOOR NURSERY	1,016m ²
GOODS INWARDS	142m ²
TOTAL BUNNINGS AREA	16,085m²
CARPARKS (BUNNINGS)	
STANDARD SPACES	274 SPACES
TRAILER BAYS	12 SPACES
ACCESSIBLE SPACES	6 SPACES
TIS SPACES	18 SPACES
TOTAL SPACES	310 SPACES
TROLLEY BAYS	6 BAYS



WAREHOUSE GROUND FLOOR PLAN
1:500

PRELIMINARY
NOT FOR CONSTRUCTION



Michael Carr Architect Pty. Ltd.

221 Moray Street, South Melbourne 3205
Ph 03 9645 5635 Fax 03 9686 4084
Email admin@mcararchitect.com.au

UNLESS OTHERWISE AGREED THIS DRAWING REMAINS THE PROPERTY OF MICHAEL CARR ARCHITECT PTY LTD



BUNNINGS MADDINGTON
ALBANY HIGHWAY, MADDINGTON, WA

P9	05.08.20	PRELIMINARY ISSUE
P8	14.07.20	PRELIMINARY ISSUE
P7	13.07.20	PRELIMINARY ISSUE
P6	03.06.20	PRELIMINARY ISSUE
P5	02.06.20	PRELIMINARY ISSUE
P4	26.05.20	PRELIMINARY ISSUE
P3	18.02.20	PRELIMINARY ISSUE
P2	15.01.20	PRELIMINARY ISSUE
P1	18.12.19	PRELIMINARY ISSUE
REV:	DATE:	AMENDMENT:

PROJECT No:	17145	DATE:	SEPT 2019
SCALE:	AS SHOWN @ A0	DRAWN:	CY
DRAWING No:	TP-01C	REV:	P9


CITY OF GOSNELLS
DEVELOPMENT SERVICES

DA18/00283.02 has been APPROVED
in accordance with any condition(s) attached and
any annotation(s) shown in red on the plan(s)
(if applicable)

Decision Date: 11/04/2024
Page 2 of 4


LEGEND	
	PROPOSED NEW ROAD RESERVE BOUNDARY (SUBJECT TO DETAIL DESIGN)
	EXISTING SITE BOUNDARY

SITE AREAS		
BUNNINGS SITE	37,539m ²	
BALANCE LAND	5,754m ²	
TOTAL SITE AREA	43,293m²	
BUNNINGS AREAS		
MAIN WAREHOUSE	9,140m ²	
ENTRY	78 m ²	
TIMBER TRADE SALES	2,530m ²	
BUILDING MATERIALS & LANDSCAPE YARD	1,584m ²	
BAGGED GOODS CANOPY	1,595m ²	
OUTDOOR NURSERY	1,016m ²	
GOODS INWARDS	142m ²	
TOTAL BUNNINGS AREA	16,085m²	
CARPARKS (BUNNINGS)		
STANDARD SPACES	274 SPACES	
TRAILER BAYS	12 SPACES	
ACCESSIBLE SPACES	6 SPACES	
TIS SPACES	18 SPACES	
TOTAL SPACES	310 SPACES	
TROLLEY BAYS	6 BAYS	

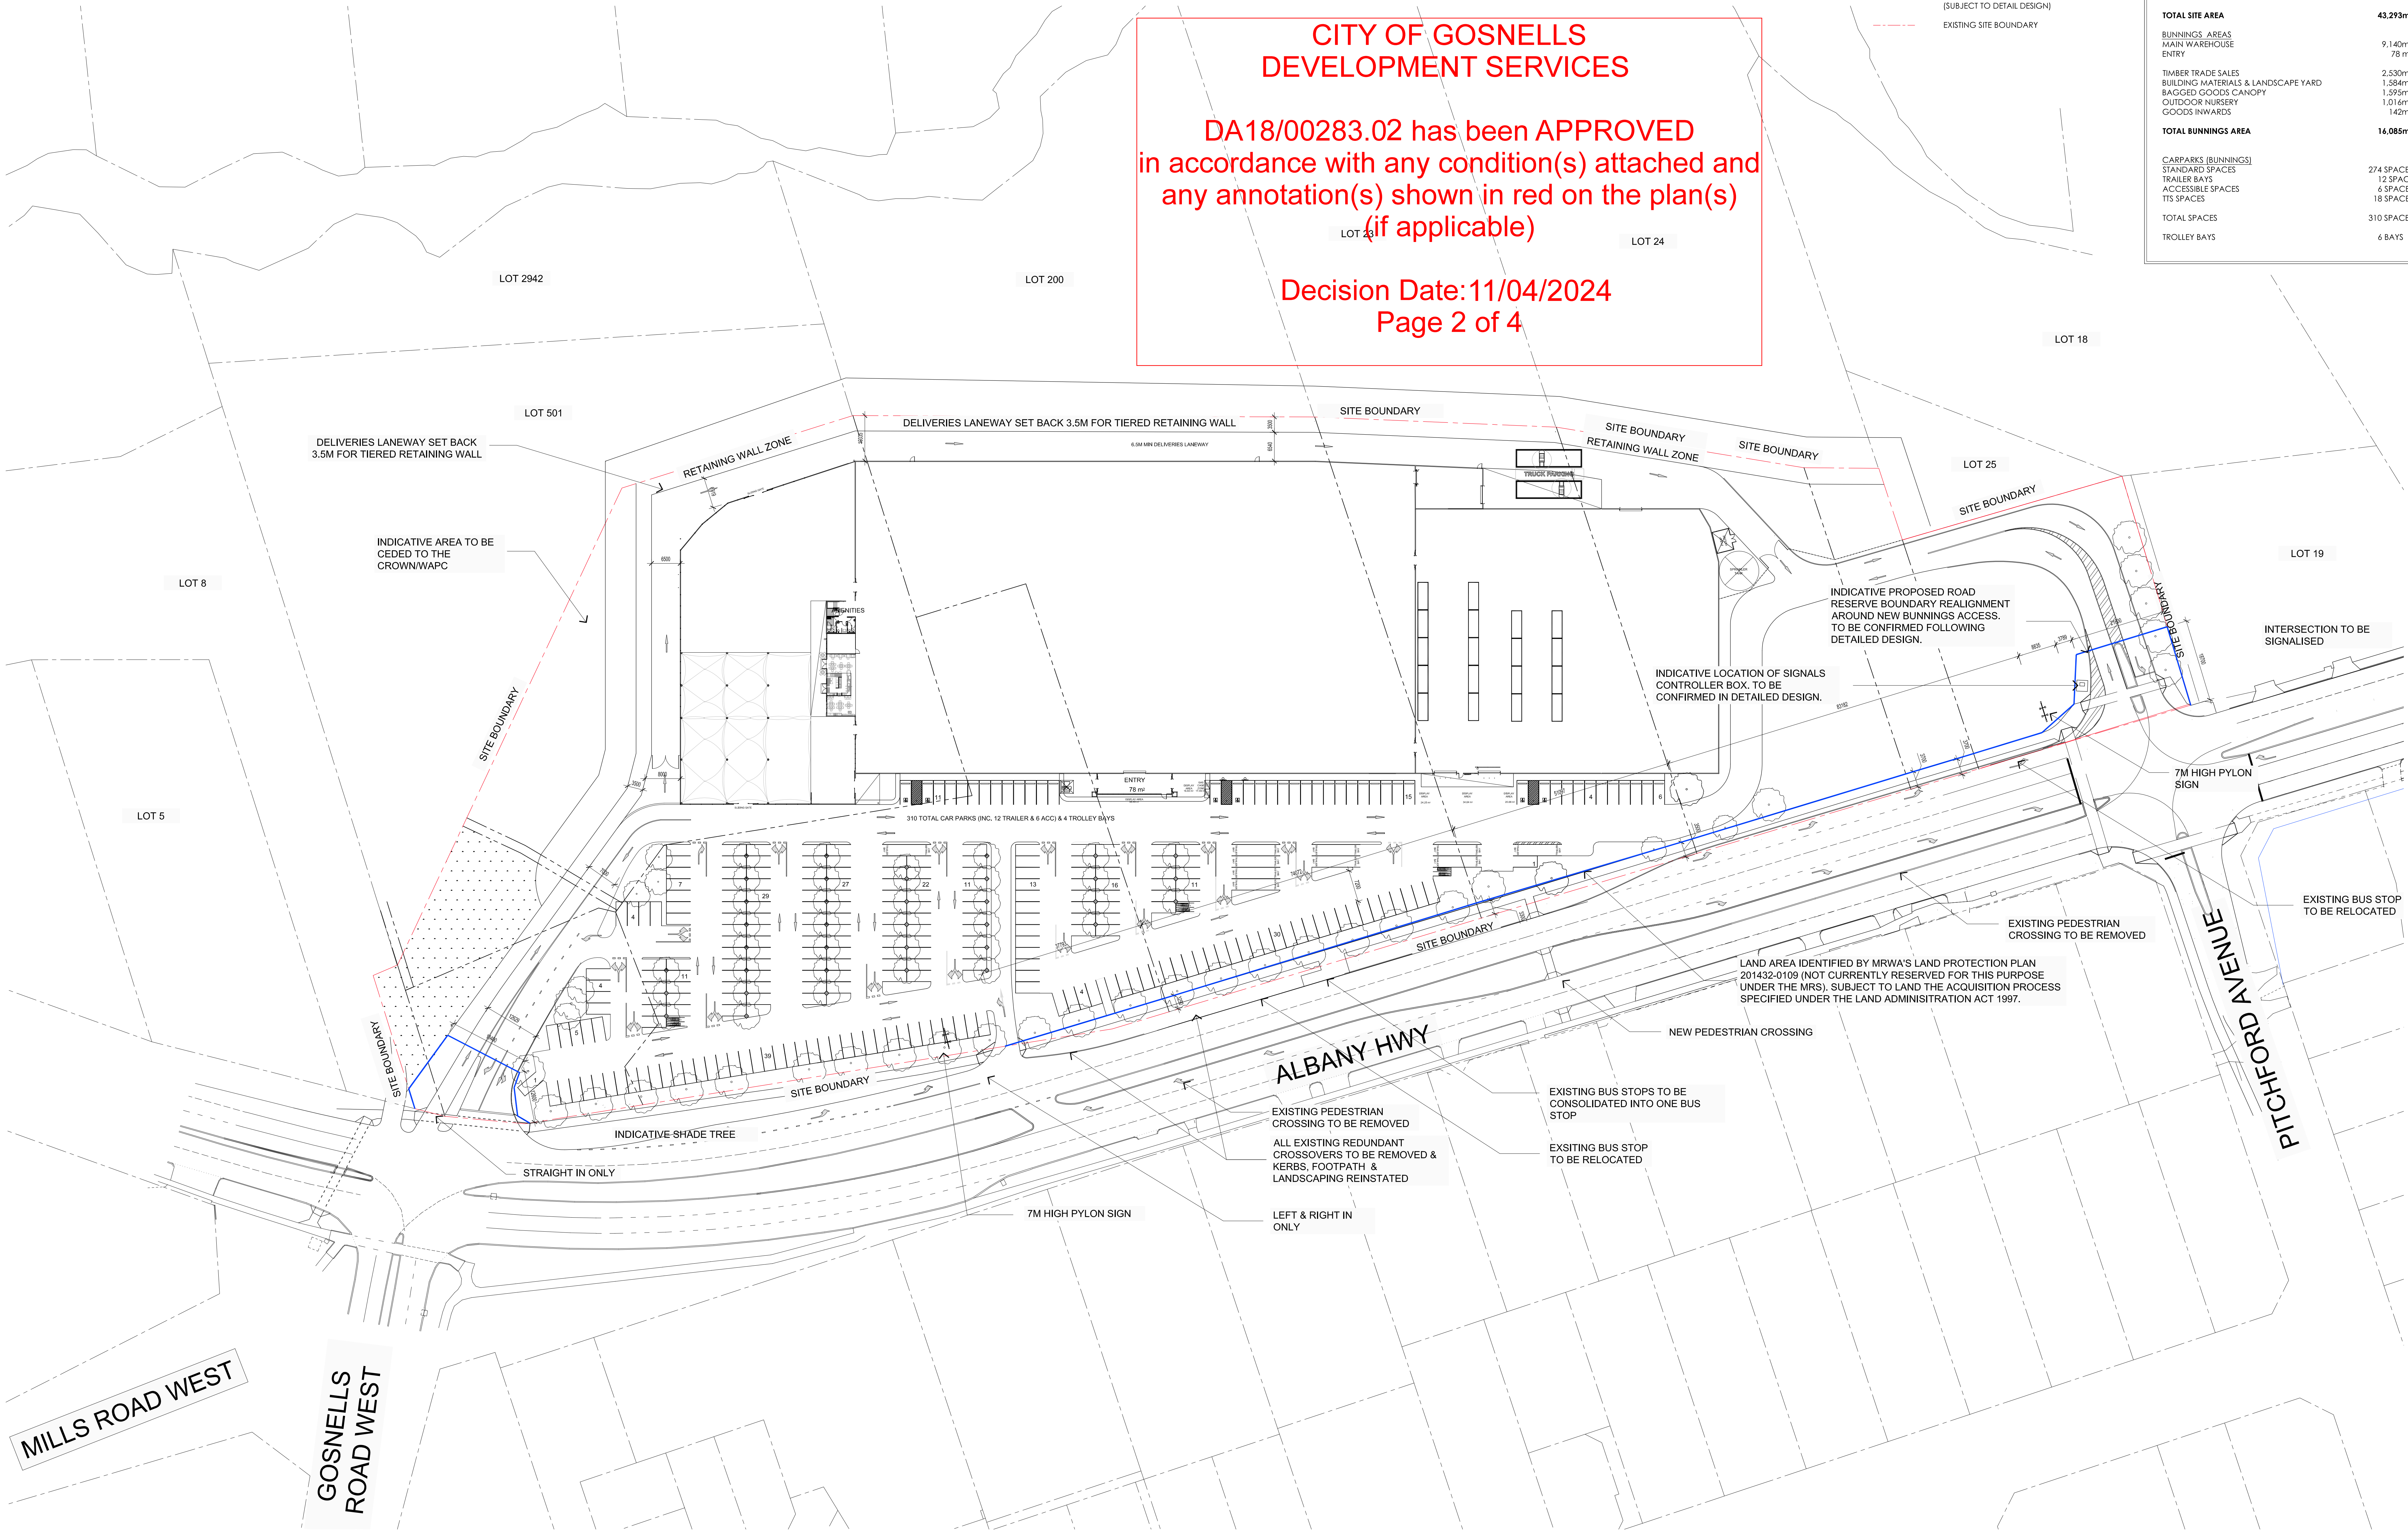


LAND DEDICATION PLAN
1:500

PRELIMINARY
NOT FOR CONSTRUCTION

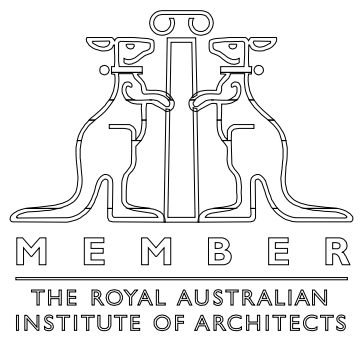

Michael Carr Architect Pty. Ltd.

221 Moray Street, South Melbourne 3205
Ph 03 9645 5635 Fax 03 9686 4084
Email admin@mcararchitect.com.au

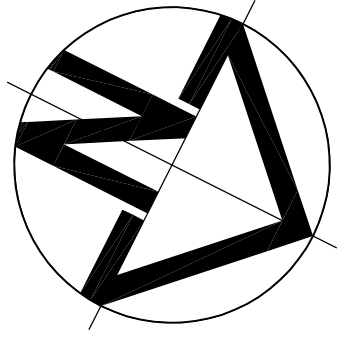


BUNNINGS MADDINGTON


ALBANY HIGHWAY, MADDINGTON, WA

P2	16.09.20	SITE DETAILS ADDED	KW
P1	27.08.20	PRELIMINARY ISSUE	OH
REV:	DATE:	AMENDMENT:	BY:


PROJECT No:	17145	DATE:	SEPT 2019
SCALE:	AS SHOWN @ A0	DRAWN:	OH
DRAWING No:	TP-01CA	REV:	P2

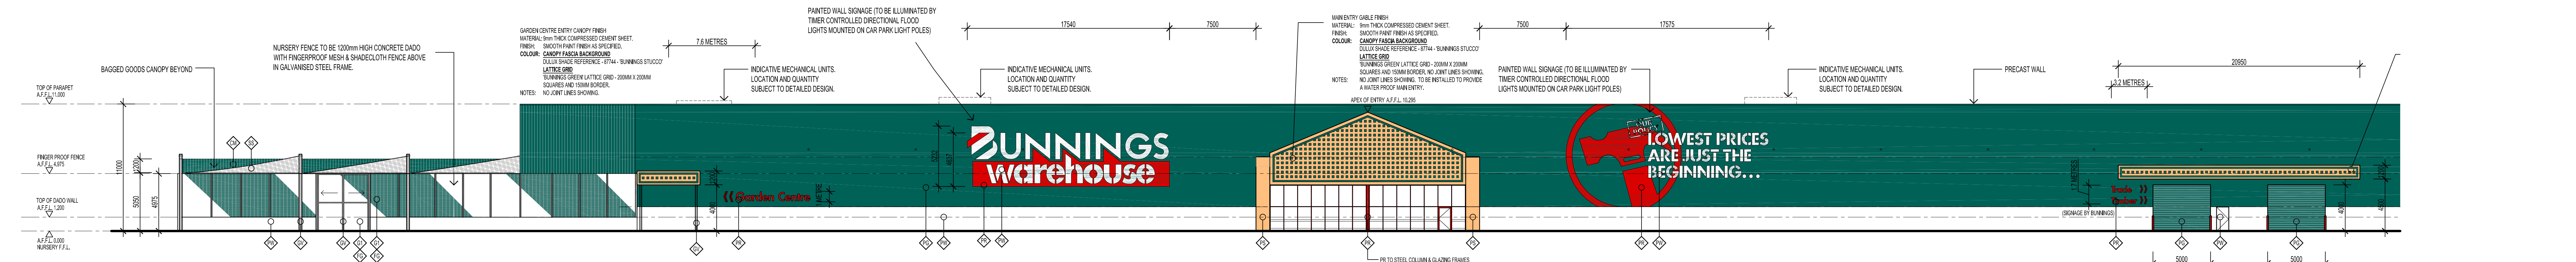


EAST ELEVATION (FRONT) PART 01
1:200

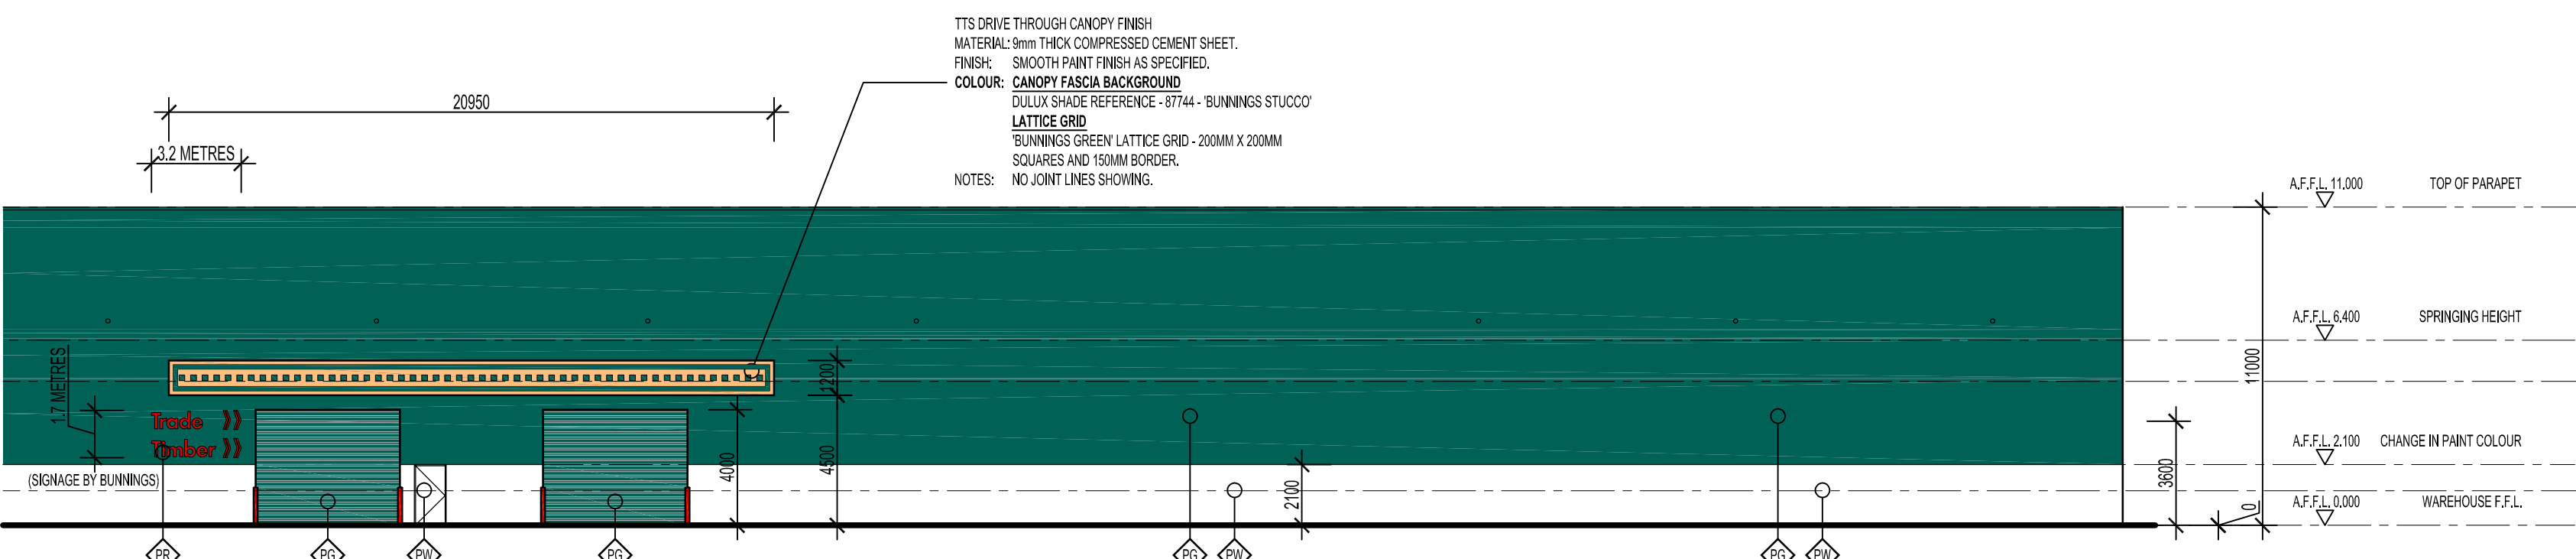


EAST ELEVATION (FRONT) PART 02
1:200

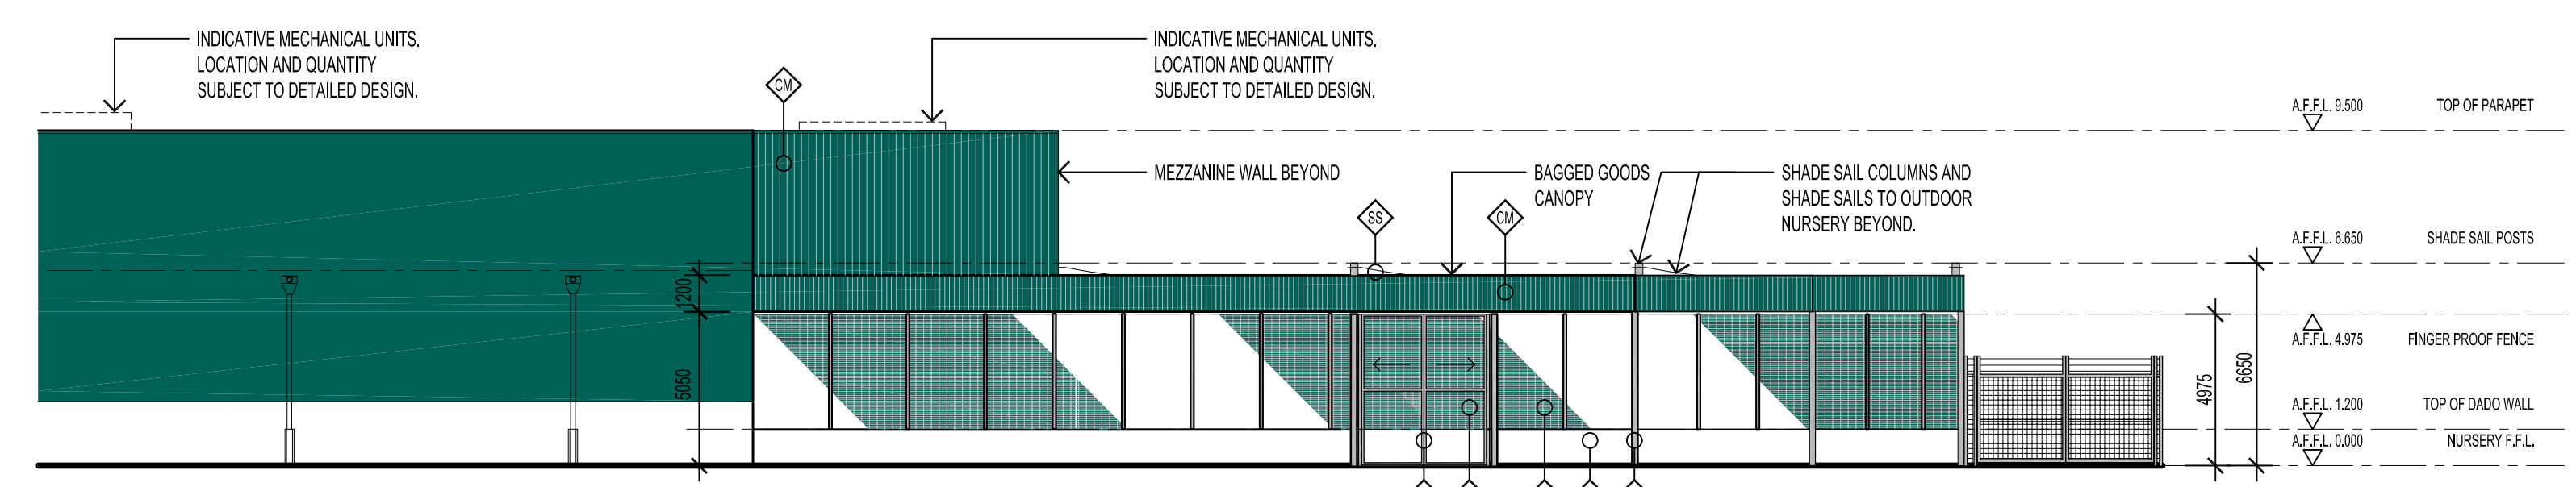


WEST ELEVATION (REAR) PART 02
1:200

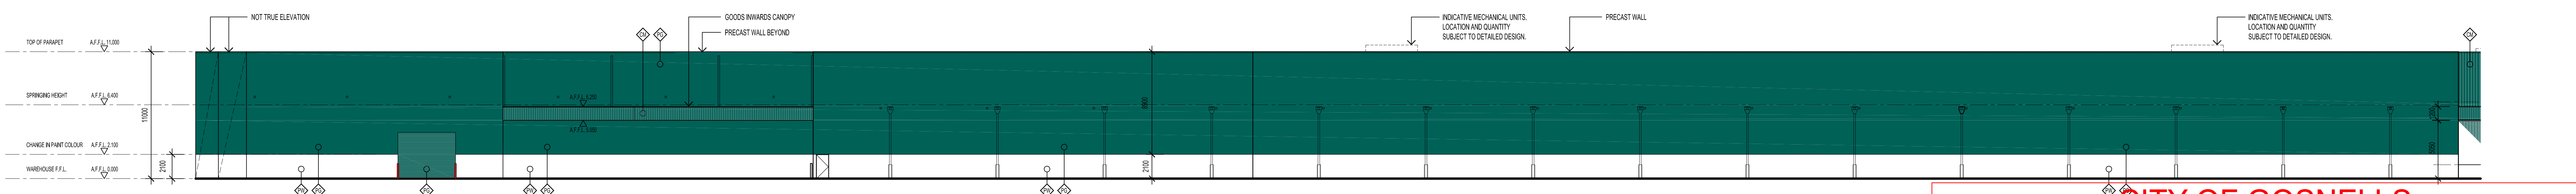


WEST ELEVATION (REAR) PART 01
1:200

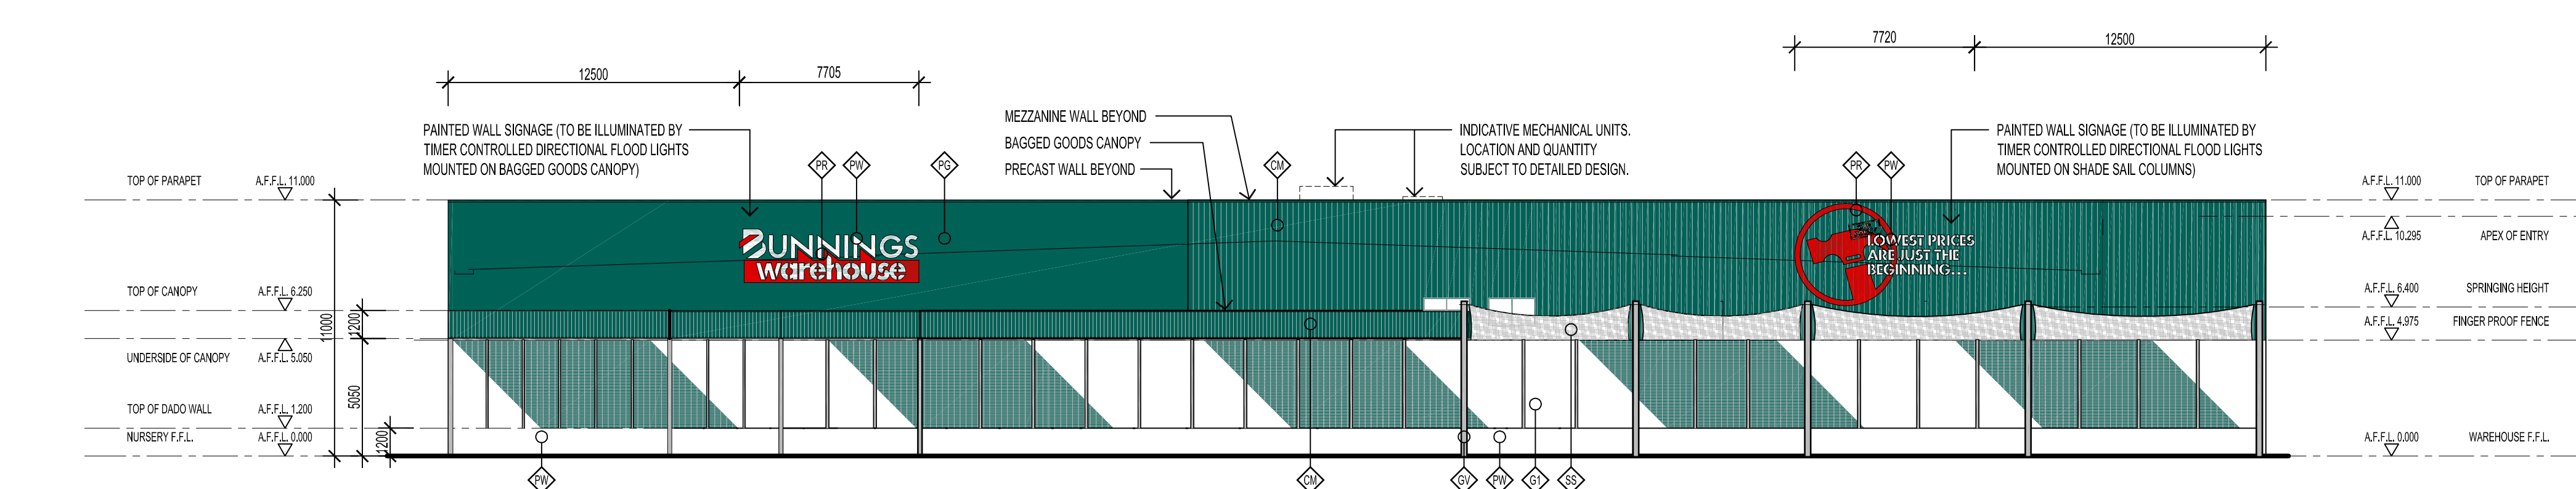

SOUTH ELEVATION (NURSERY)
1:200

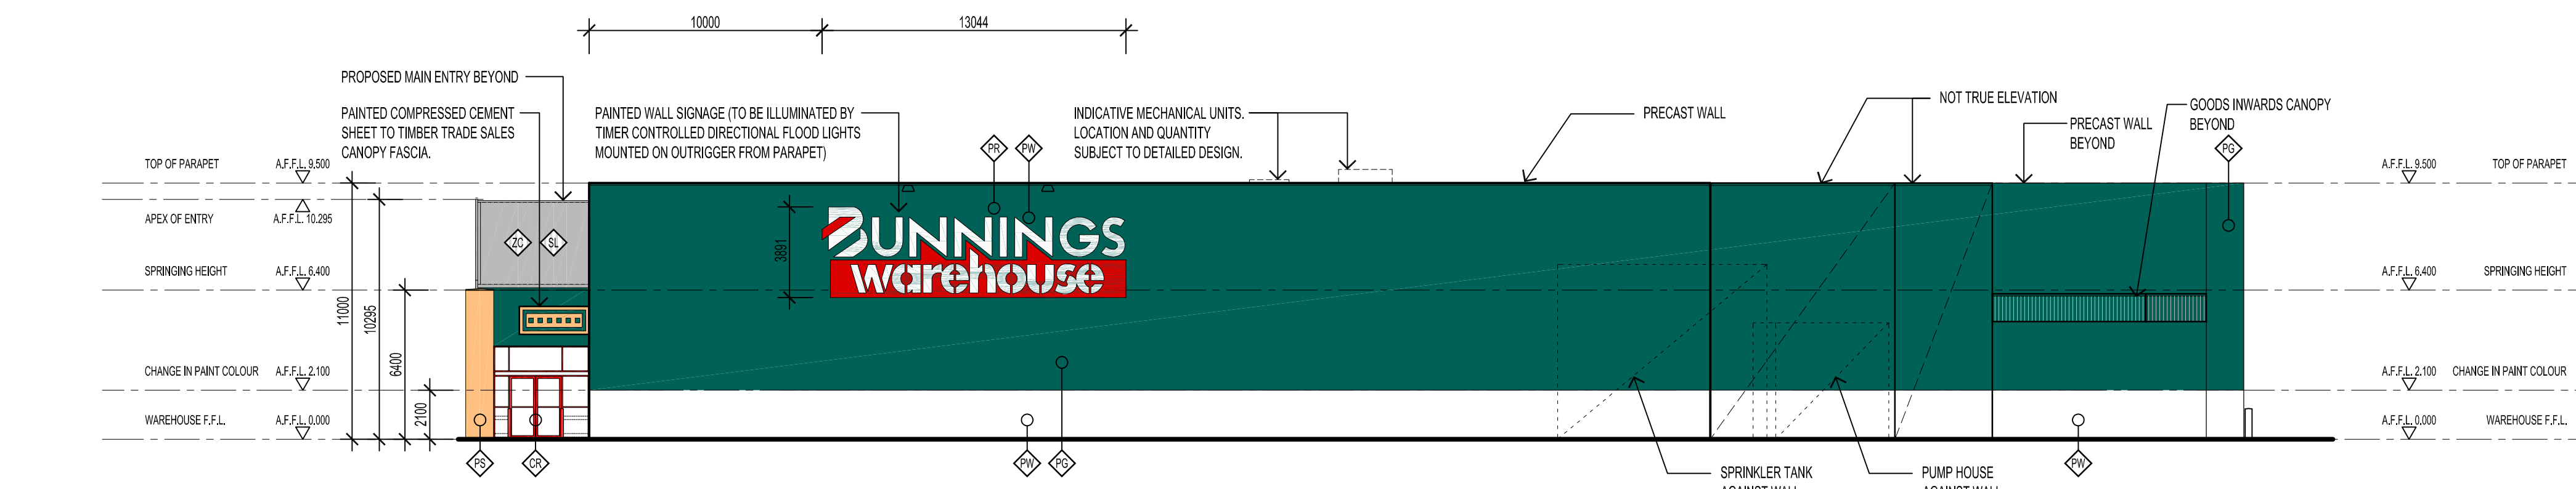

NORTH ELEVATION (BMLY)
1:200

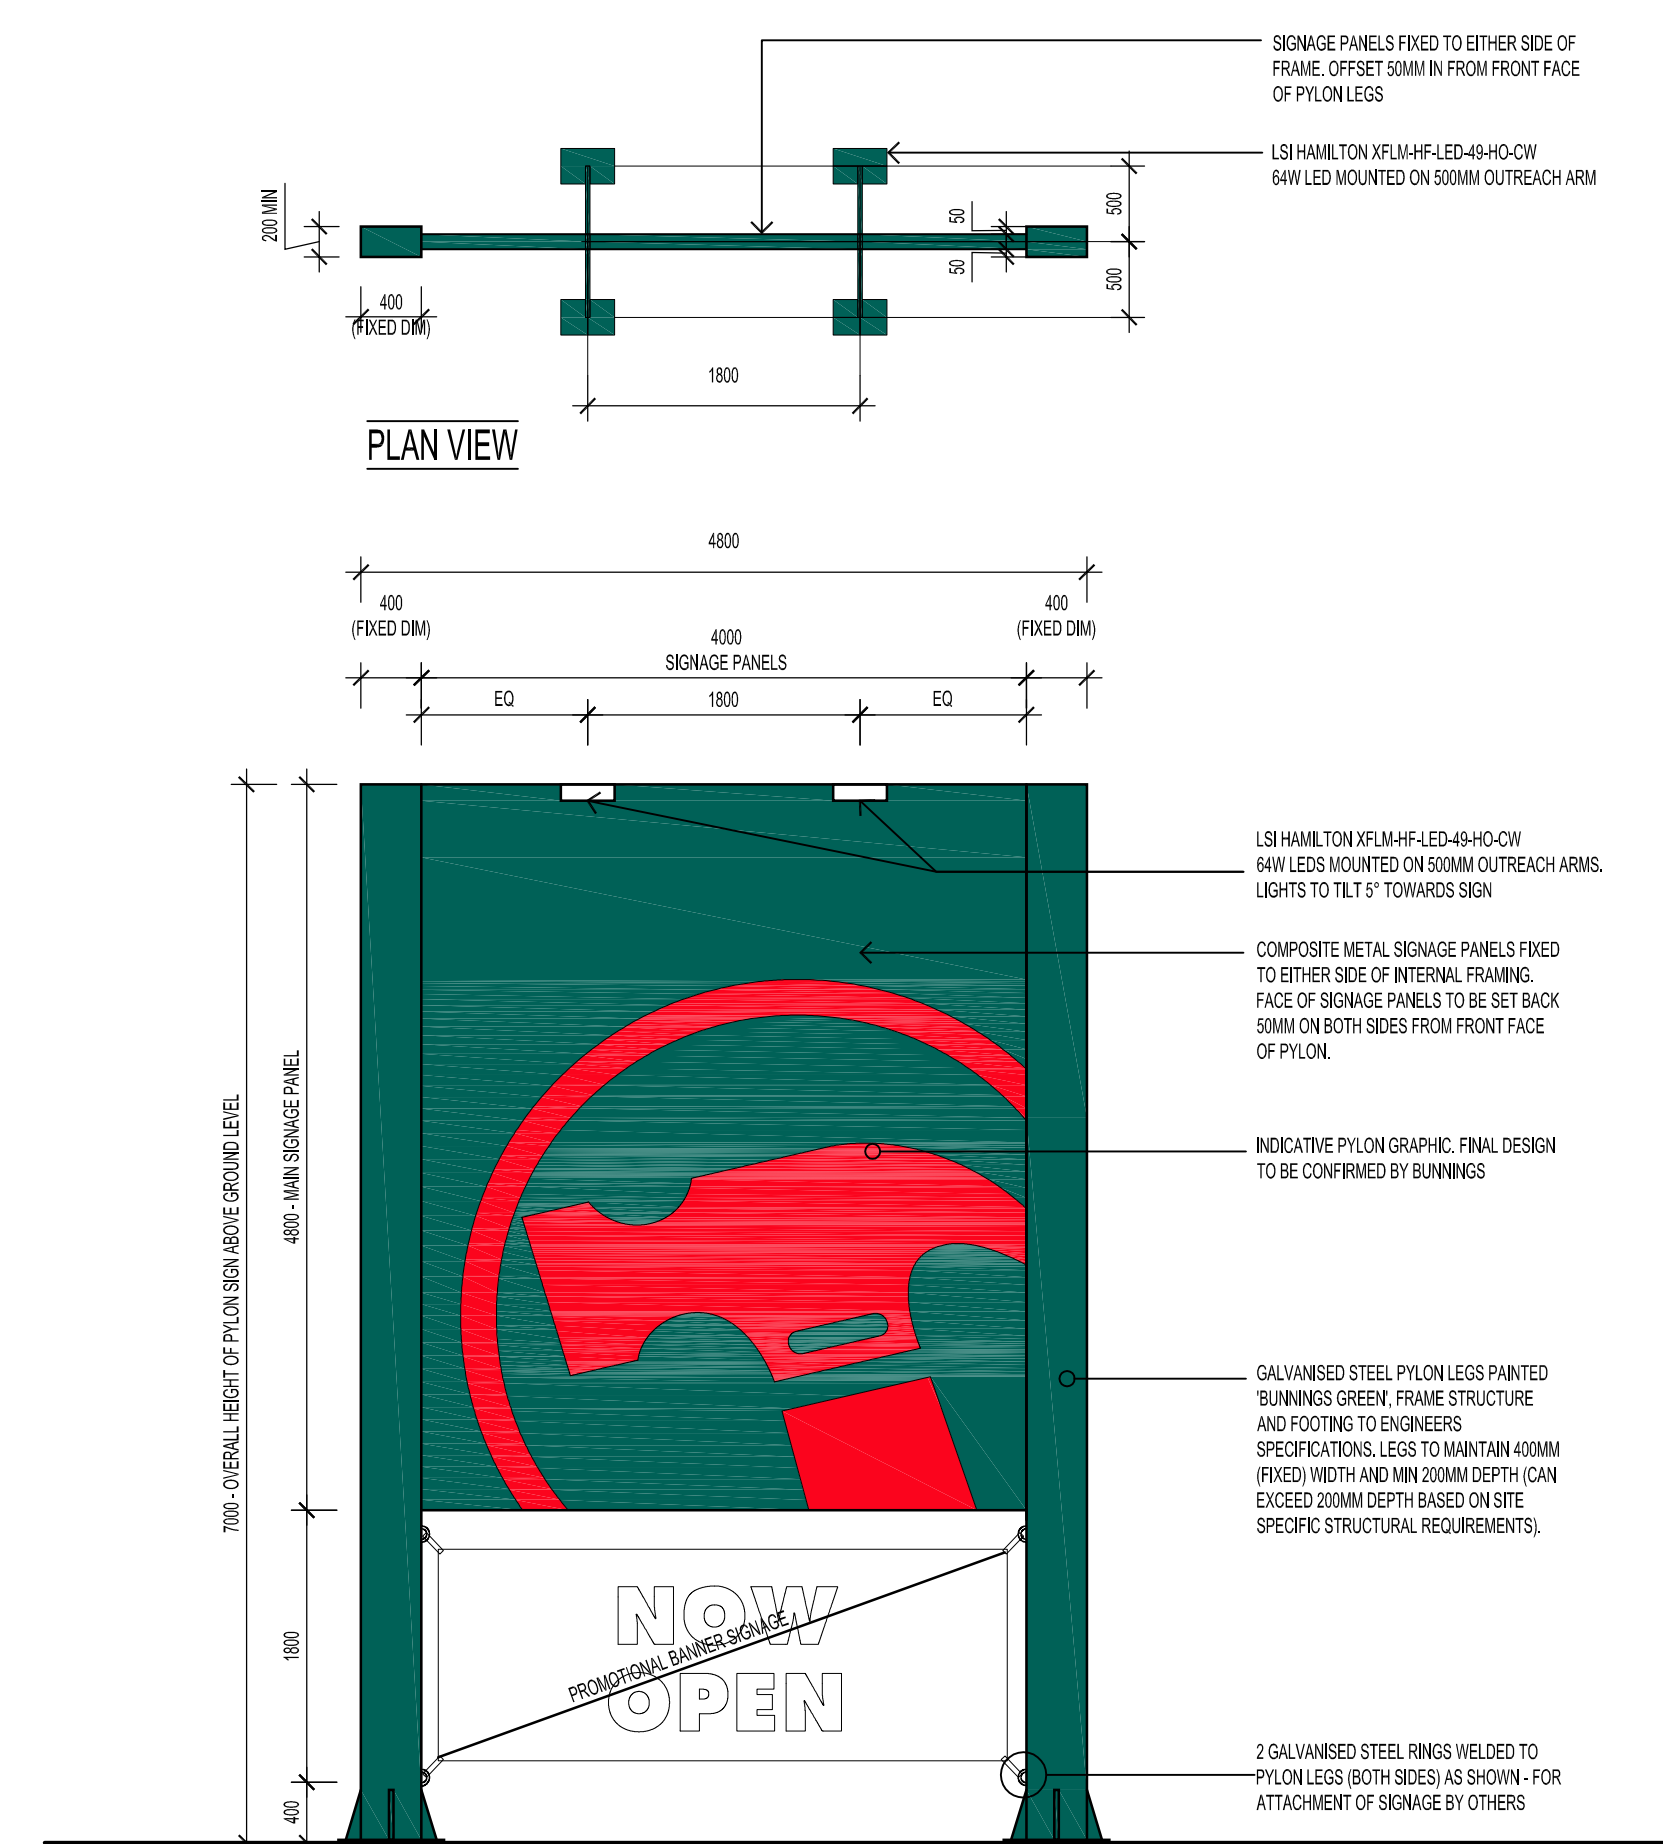


FRONT ELEVATION
PYLON SIGNS
1:50

**CITY OF GOSNELLS
DEVELOPMENT SERVICES**

DA18/00283.02 has been **APPROVED**
in accordance with any condition(s) attached and
any annotation(s) shown in red on the plan(s)
(if applicable)


Decision Date: 11/04/2024
Page 3 of 4

MATERIALS AND FINISHES SCHEDULE			
FINISH COLOUR	PAINT BUNNINGS BUILDING RED DULUX SHADE REF: 87142	MATERIAL FINISH COLOUR	ARC WELD GRID MESH 200mm APERTURE GALVANISED NATURAL
FINISH COLOUR	PAINT BUNNINGS STUCCO DULUX SHADE REF: 87144	MATERIAL FINISH COLOUR	ARC WELD GRID MESH 200mm APERTURE GALVANISED NATURAL
FINISH COLOUR	PAINT BUNNINGS BUILDING GREEN DULUX SHADE REF: 87143	MATERIAL FINISH COLOUR	CHAIN WIRE MESH 200mm APERTURE GALVANISED NATURAL
FINISH COLOUR	PAINT BUNNINGS BUILDING WHITE DULUX SHADE REF: 87141	MATERIAL FINISH COLOUR	BARBED WIRE TONY PATTERN GALVANISED NATURAL
MATERIAL COLOUR	CORRUGATED METAL CLADDING BHP - CATTIN GREEN	MATERIAL FINISH COLOUR	STEEL ROOF SHEETING ZINCALUME NATURAL
FINISH COLOUR	POWDERCOAT FLAME GLOST DULUX SHADE REF: 87153	MATERIAL FINISH COLOUR	TRAVELCORT PROTECTED SKYLIGHT PREFINISHED OPAL
FINISH COLOUR	POWDERCOAT TO MATCH CLADDING BHP - CATTIN GREEN	MATERIAL FINISH COLOUR	SALE PACIFIC 'PREMIUM HORTIVASDE' PREFINISHED WHITE
FINISH COLOUR	GALVANISED NATURAL	MATERIAL FINISH COLOUR	SALE PACIFIC 'PREMIUM HORTIVASDE' PREFINISHED FOREST GREEN

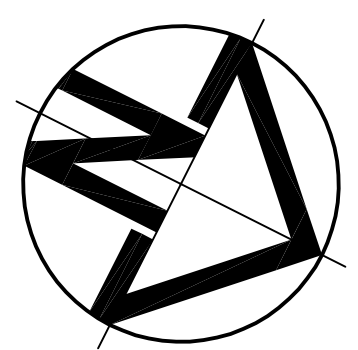


BUNNINGS MADDINGTON

ALBANY HIGHWAY, MADDINGTON, WA

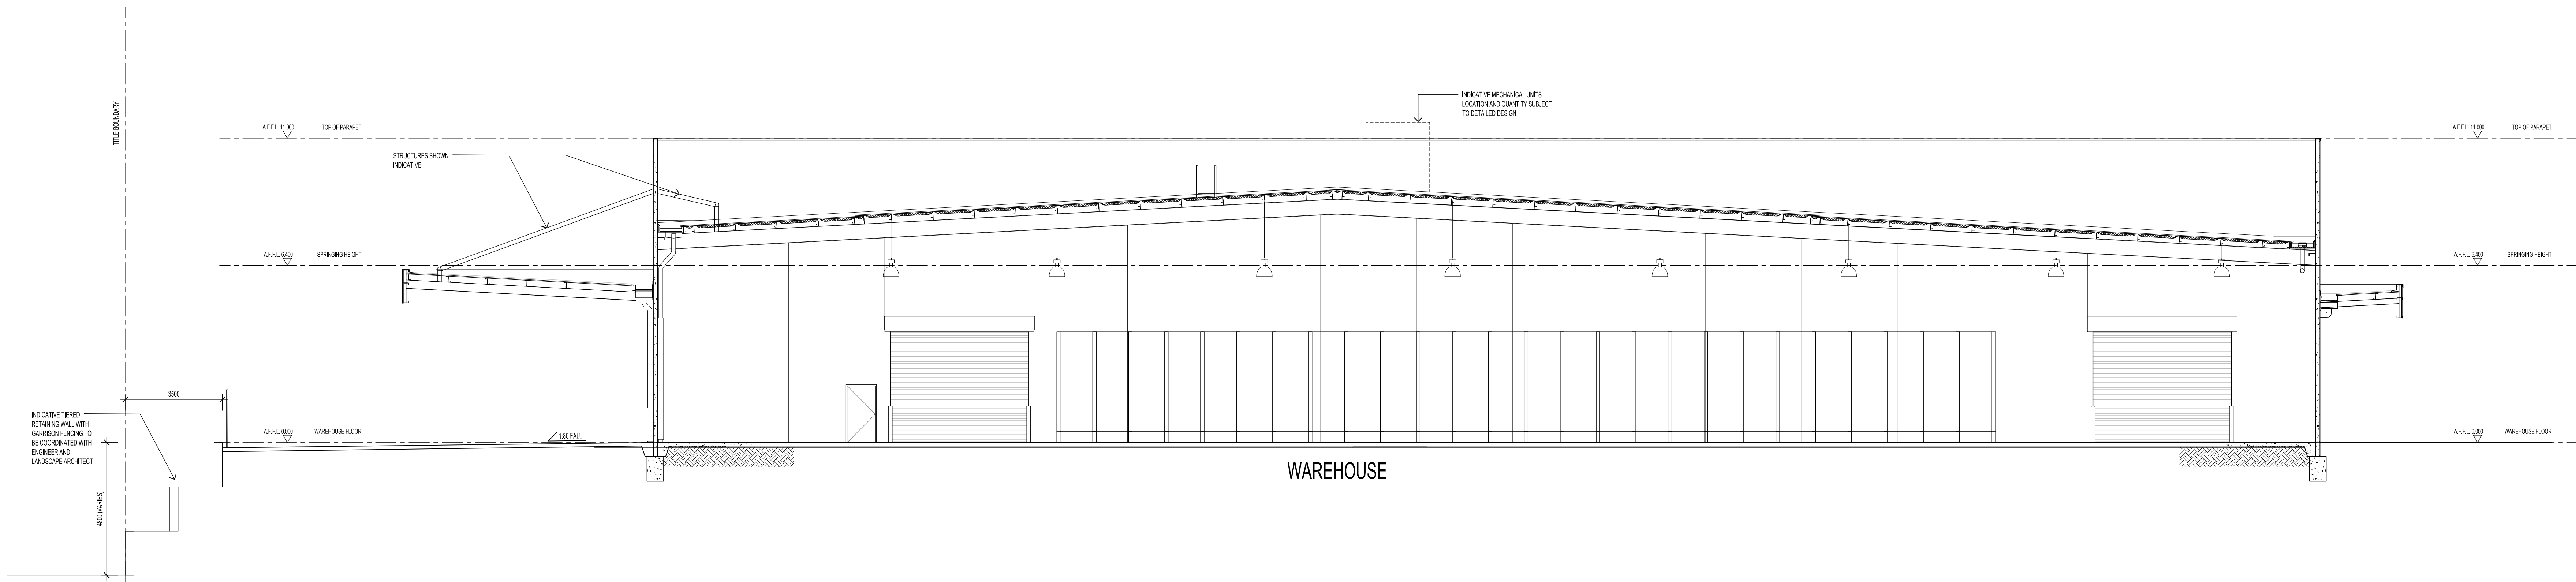

SECTION B-B
1:100

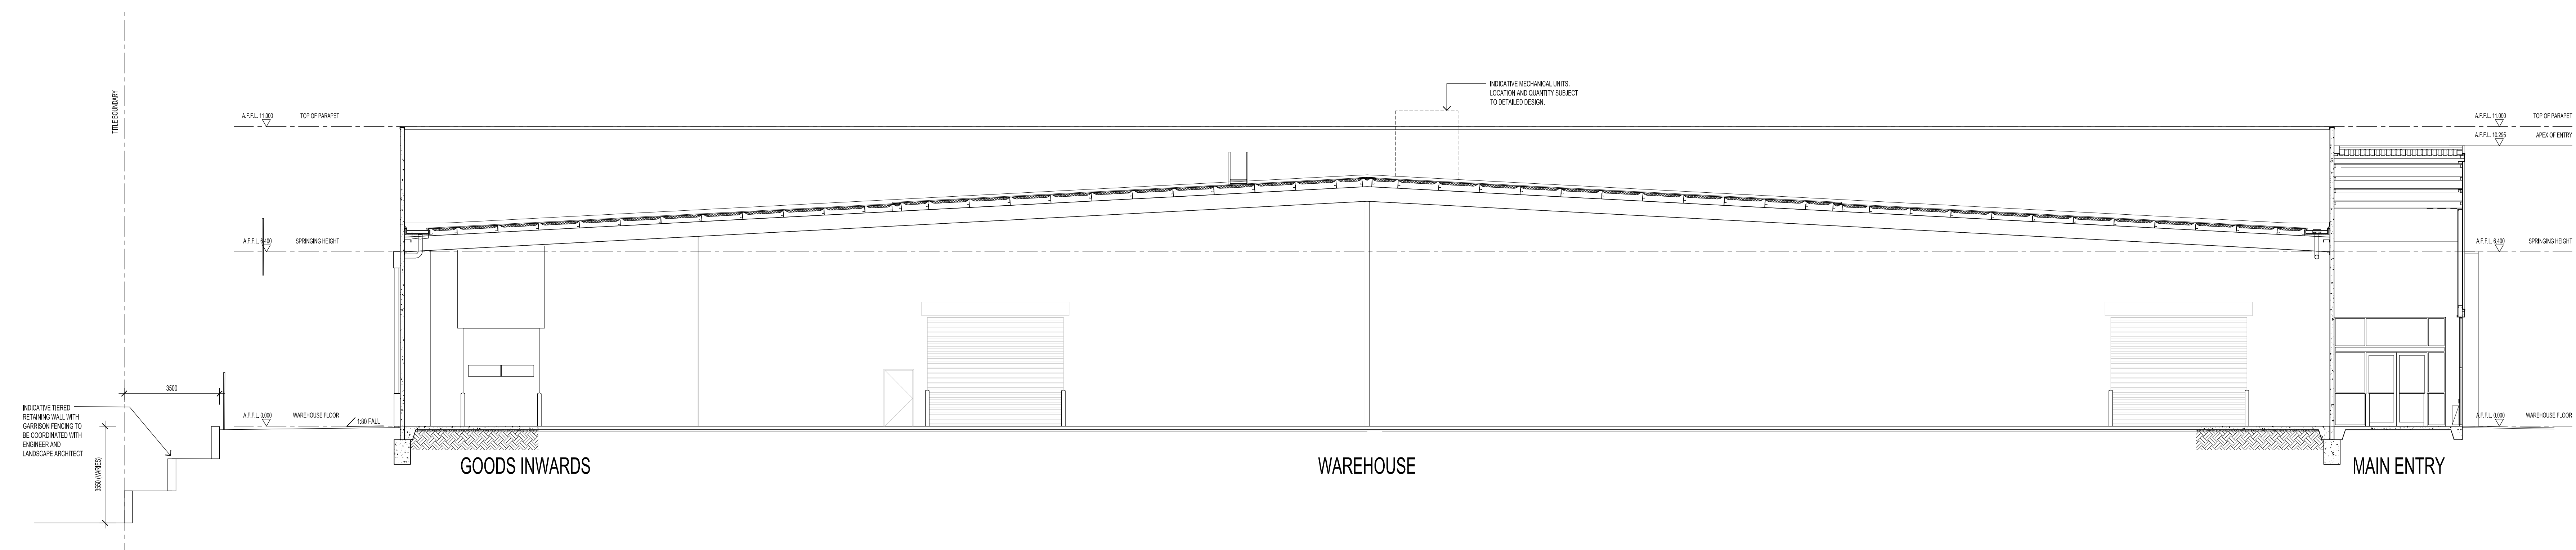


SECTION A-A
1:100

CITY OF GOSNELLS
DEVELOPMENT SERVICES


DA18/00283.02 has been APPROVED
in accordance with any condition(s) attached and
any annotation(s) shown in red on the plan(s)
(if applicable)

Decision Date: 11/04/2024
Page 4 of 4

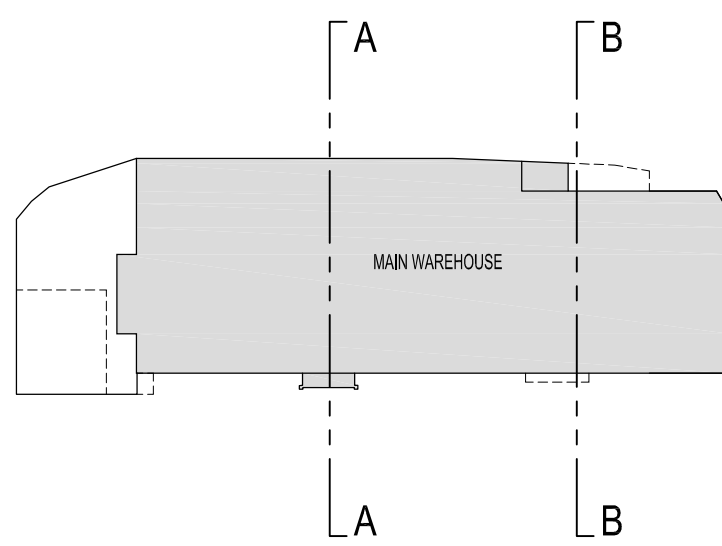

KEY PLAN

PRELIMINARY
NOT FOR CONSTRUCTION

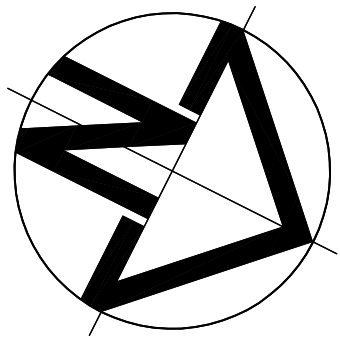

Attachment 9



Approval Subject To Condition(s) Freehold (Green Title) Subdivision (Amended Plan)

Application No : 157869

Planning and Development Act 2005

Applicant	: M N G Survey Level 1, 2 Sabre Crescent JANDAKOT WA 6164
Owner	: Bunnings Properties Pty Ltd Level 14, Brookfield Place Tower 2, 123 St Georges Terrace PERTH WA 6000; Goswell Investments Pty Ltd & Reneagle Pty Ltd P O Box 938 COTTESLOE WA 6911; Sambelle Pty Ltd 28 Embling Road MALVERN VIC 3144
Application Receipt	: 21 March 2019

Lot Number	: 3, 4, 17, 20, 21, 42, 201, 500
Diagram / Plan	: Plan 2714 Diagrams 51793, 53365, 69931, 80059 Deposited Plan 31952
Location	: -
C/T Volume/Folio	: 2069/820, 2025/675, 1757/188, 1937/842, 2069/821, 2516/793, 2045/341, 1820/657
Street Address	: 3, 4, 17, 20, 21, 42, 201, 500 Albany Highway, Maddington
Local Government	: City of Gosnells

The Western Australian Planning Commission has considered the application referred to and is prepared to endorse a deposited plan in accordance with the amended plan date-stamped **26 March 2020** once the condition(s) set out have been fulfilled.

This decision is valid for **four years** from the date of this advice, which includes the lodgement of the deposited plan within this period.

The deposited plan for this approval and all required written advice confirming that the requirement(s) outlined in the condition(s) have been fulfilled must be submitted by **08 March 2027** or this approval no longer will remain valid.



Reconsideration - 28 days

Under section 151(1) of the *Planning and Development Act 2005*, the applicant/owner may, within 28 days from the date of this decision, make a written request to the WAPC to reconsider any condition(s) imposed in its decision. One of the matters to which the WAPC will have regard in reconsideration of its decision is whether there is compelling evidence by way of additional information or justification from the applicant/owner to warrant a reconsideration of the decision. A request for reconsideration is to be submitted to the WAPC on a Form 3A with appropriate fees. An application for reconsideration may be submitted to the WAPC prior to submission of an application for review. Form 3A and a schedule of fees are available on the WAPC website: <http://www.planning.wa.gov.au>

Right to apply for a review - 28 days

Should the applicant/owner be aggrieved by this decision, there is a right to apply for a review under Part 14 section 251 of the *Planning and Development Act 2005*. The application for review must be submitted in accordance with part 2 of the *State Administrative Tribunal Rules 2004* and should be lodged within 28 days of the date of this decision to: the State Administrative Tribunal, Level 6, State Administrative Tribunal Building, 565 Hay Street, PERTH, WA 6000. It is recommended that you contact the tribunal for further details: telephone 9219 3111 or go to its website: <http://www.sat.justice.wa.gov.au>

Deposited plan

The deposited plan is to be submitted to the Western Australian Land Information Authority (Landgate) for certification. Once certified, Landgate will forward it to the WAPC. In addition, the applicant/owner is responsible for submission of a Form 1C with appropriate fees to the WAPC requesting endorsement of the deposited plan. A copy of the deposited plan with confirmation of submission to Landgate is to be submitted with all required written advice confirming compliance with any condition(s) from the nominated agency/authority or local government. Form 1C and a schedule of fees are available on the WAPC website: <http://www.planning.wa.gov.au>

Condition(s)

The WAPC is prepared to endorse a deposited plan in accordance with the plan submitted once the condition(s) set out have been fulfilled.

The condition(s) of this approval are to be fulfilled to the satisfaction of the WAPC.

The condition(s) must be fulfilled before submission of a copy of the deposited plan for endorsement.

The agency/authority or local government noted in brackets at the end of the condition(s) identify the body responsible for providing written advice confirming that the WAPC's requirement(s) outlined in the condition(s) have been fulfilled. The written advice of the agency/authority or local government is to be obtained by the applicant/owner. When the written advice of each identified agency/authority or local government has been obtained, it



should be submitted to the WAPC with a Form 1C and appropriate fees and a copy of the deposited plan.

If there is no agency/authority or local government noted in brackets at the end of the condition(s), a written request for confirmation that the requirement(s) outlined in the condition(s) have been fulfilled should be submitted to the WAPC, prior to lodgement of the deposited plan for endorsement.

Prior to the commencement of any subdivision works or the implementation of any condition(s) in any other way, the applicant/owner is to liaise with the nominated agency/authority or local government on the requirement(s) it considers necessary to fulfil the condition(s).

The applicant/owner is to make reasonable enquiry to the nominated agency/authority or local government to obtain confirmation that the requirement(s) of the condition(s) have been fulfilled. This may include the provision of supplementary information. In the event that the nominated agency/authority or local government will not provide its written confirmation following reasonable enquiry, the applicant/owner then may approach the WAPC for confirmation that the condition(s) have been fulfilled.

In approaching the WAPC, the applicant/owner is to provide all necessary information, including proof of reasonable enquiry to the nominated agency/authority or local government.

The condition(s) of this approval, with the accompanying advice, are:

CONDITION(S):

1. A notification, pursuant to Section 165 of the *Planning and Development Act 2005* is to be placed on the certificate(s) of title of the proposed lot(s) with a Bushfire Attack Level(BAL) rating of 12.5 or above, advising of the existence of a hazard or other factor. Notice of this notification is to be included on the diagram or plan of survey (deposited plan). The notification is to state as follows:

"This land is within a bushfire prone area as designated by an Order made by the Fire and Emergency Services Commissioner and may be subject to a Bushfire Management Plan. Additional planning and building requirements may apply to development on this land".

(Western Australian Planning Commission)

2. A notification, pursuant to Section 165 of the *Planning and Development Act 2005* is to be placed on the certificate(s) of title of the proposed lot(s). Notice of this notification is to be included on the diagram or plan of survey (deposited plan). The notification is to state as follows:

'This lot is situated in the vicinity of a transport corridor and is currently affected, or may in the future be affected by transport noise. Additional planning and building requirements may apply to development on this land to achieve an acceptable level of noise reduction.'

(Western Australian Planning Commission)

Services

3. Arrangements being made with a licensed electricity network operator for the provision of an underground electricity distribution system that can supply electricity to each lot shown on the approved plan of subdivision. (Western Power)
4. Arrangements being made to the specifications of Western Power for the provision of necessary electricity easement(s) to the lot(s) shown on the approved plan of subdivision/plan. (Western Power)
5. Arrangements being made to the specification of Western Power for the removal, relocation and/or replacement of electricity supply infrastructure, including plant and/or equipment located on or near the lot(s) shown on the approved plan of subdivision. (Western Power)
6. The transfer of land as a Crown reserve free of cost to Western Power for the provision of electricity supply infrastructure. (Western Power)

Reserves

7. A reserve in accordance with the plan Attachment A (attached) as established by survey, being shown on the diagram or plan of survey (deposited plan) as a reserve for conservation and vested in the Crown under Section 152 of *the Planning and Development Act 2005*, such land to be ceded free of cost and without any payment of compensation by the Crown. (Western Australian Planning Commission)

Transport, Roads and Access

8. The road reserve required for the proposed signalised intersections and associated truncations as shown on the plan Attachment B (attached) being set out on a separate diagram or plan of survey (deposited plan) and transferred free of cost to the Commissioner for Main Roads Western Australia for road purposes and without any payment of compensation. (Main Roads Western Australia)
9. Pursuant to Section 150 of the *Planning and Development Act 2005* and Division 3 of the *Planning and Development Regulations 2009* a covenant preventing vehicular access onto Albany Highway being lodged on the certificate(s) of title of the proposed lot(s) at the full expense of the landowner/applicant. The covenant is to prevent access, to the benefit of Main Roads Western Australia and the covenant is to specify:



"No vehicular access is permitted to and from (as applicable) Albany Highway."

(Main Roads Western Australia)

ADVICE:

1. In regard to Condition 3, Western Power provides only one underground point of electricity supply per freehold lot.
2. In regard to Condition 7, the location of the reserve is to be confirmed prior to ground disturbing activities on abutting land. The reserve is to be protected from disturbance during subdivisional works.
3. Main Roads Western Australia advises the landowner/applicant that the proposed upgrades of Albany Highway inclusive of the proposed intersections are to comply with drawings 20224-1035 to 202248-1375 as endorsed by Main Roads Western Australia on 08 November 2022.
4. Main Roads Western Australia advises the landowner/applicant with regard to the Albany Highway
 - a) no earthworks are to encroach onto the road reserve; and
 - b) no stormwater drainage is to be discharged onto the road reserve.
5. This property is on a site where records confirm there is a history of military activities that have resulted in residual UXO. A possibility exists that dangerous items of UXO may still be found on this site. Contact police if a suspicious item that may be UXO is found. Visit www.defence.gov.au/uxo for further information.
6. The landowner/applicant is advised that the construction of any drainage, road and/or footpath infrastructure will require the submission of as-constructed data in accordance with City of Gosnells Policy 2.4.20 - As-Constructed Data.
7. In regard to Condition 9, the landowner/applicant is advised that the restriction to vehicle access applies along the frontage except where approved by Main Roads Western Australia.

A handwritten signature in black ink, appearing to read "S Fagan".

Ms Sam Fagan
Secretary
Western Australian Planning Commission
8 March 2023

Enquiries : Frances Page-Croft (Ph 6551 9290)

VERSION	AMENDMENT	AUTHORISED BY	DATE

DRAFT
ALL AREAS AND DIMENSIONS
ARE SUBJECT TO FINAL SURVEY
AND WAPC APPROVAL

AMENDED PLAN

Received
26-Mar-2020

Supersedes all of the previous plan dated
21-Mar-2019

FILE: 157869

HELD BY LANDGATE IN DIGITAL FORMAT ONLY

PRELIMINARY ONLY
UNLOGGED VERSION
SUBJECT TO
LANDGATE AUDIT

This version is
- Current as at 22/02/2019
- Subject to change without notice
- Not intended for design use,
a LANDGATE APPROVED copy
should be obtained for such purposes.

TYPE	FREEHOLD	S.S.A.	NO
PURPOSE	SUBDIVISION		
PLAN OF	LOT 1000		
FORMER TENURE	SEE FORMER TENURE TABLE		
LOCAL AUTHORITY	CITY OF GOSNELLS		
LOCALITY	MADDINGTON		
D.O.P.L.H. FILE			
FIELD RECORD	146383		
SURVEYOR'S CERTIFICATE - REG 54			
I, hereby certify that this plan is accurate and is a correct representation of the - (a) *survey, and/or (b) *calculations from measurements recorded in the field records, [* delete if inapplicable] undertaken for the purposes of this plan and that it complies with the relevant written law(s) in relation to which it is lodged.			
LICENSED SURVEYOR	DATE		
LODGED			
DATE	FEE PAID	ASSESS No.	
I.S.C.			
EXAMINED			
DATE			
WESTERN AUSTRALIAN PLANNING COMMISSION			
FILE			
Delegated under S. 16 P&D Act 2005			
DATE			
IN ORDER FOR DEALINGS			
SUBJECT TO			
FOR INSPECTOR OF PLANS AND SURVEYS			
DATE			
APPROVED			
INSPECTOR OF PLANS AND SURVEYS			
DATE			
(S. 18 Licensed Surveyors Act 1909)			
			
APPLICATION PLAN			
SHEET 01 OF 01 SHEETS VERSION 1			


FOR APPLICATION PURPOSES ONLY
AMALGAMATION OF LOTS 3, 4 & 42 ON P 2714,
LOT 17 ON D 51793, LOT 20 ON D 53365,
LOT 21 ON D 69931, LOT 201 ON DP 31952,
LOT 500 ON D 80059

LEGEND

EXISTING BOUNDARIES - - - - -

SUMMARY


2057, 2061, 2065, 2069, 2073, 2087, 2089, 2093 ALBANY HIGHWAY, MADDINGTON	
Original No. of Lots	8
Proposed No. of Lots	1

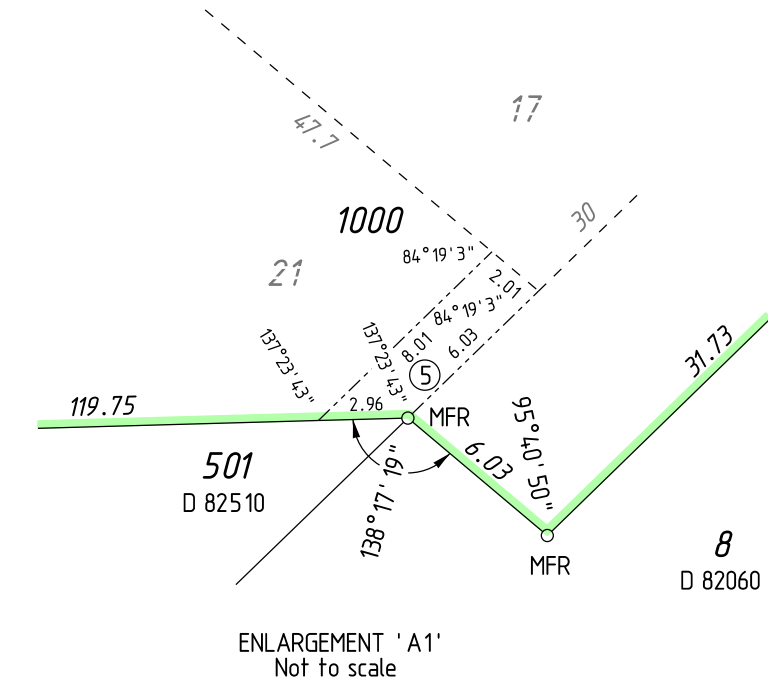

NOTE 'Z' - The dimensions and position of the Easements (A) and (X) are based on accurate surveyed alignments

FORMER TENURE TABLE

LOT	FORMER TENURE	ON PLAN / DIAGRAM	TITLE	TOTAL AREA [ha]
1000	LOT 3	P 2714	2069-820	0.4531
	LOT 4	P 2714	2025-675	0.5688
	LOT 17	D 51793	1757-188	0.1956
	LOT 20	D 53365	1820-657	0.2777
	LOT 21	D 69931	1937-842	0.8578
	LOT 42	P 2714	2069-821	0.1199
	LOT 201	DP 31952	2516-793	1.0875
	LOT 500	D 80059	2045-341	0.7678

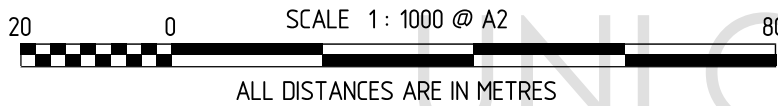

INTERESTS AND NOTIFICATIONS


SUBJECT	PURPOSE	STATUTORY REFERENCE	ORIGIN	LAND BURDENED	BENEFIT TO	COMMENTS
(5)	EASEMENT (Drainage)	SEC 27A OF THE T. P. & D. ACT, REG 5	D 69931	LOT 1000	CITY OF GOSNELLS	
(A)	EASEMENT		DOC B507217	LOT 1000	LOT 1000 PORTION MARKED (X)	SEE NOTE 'Z'



MC MULLEN NOLAN GROUP
PO Box 3526, Success W.A. 6964
Tel: (08) 6436 1599
Fax: (08) 6436 1500
Email: info@mngsurvey.com.au

MNG Ref : 101811ap-003b

Area of Resource Enhancement Wetland to be Dedicated as Foreshore Reserve

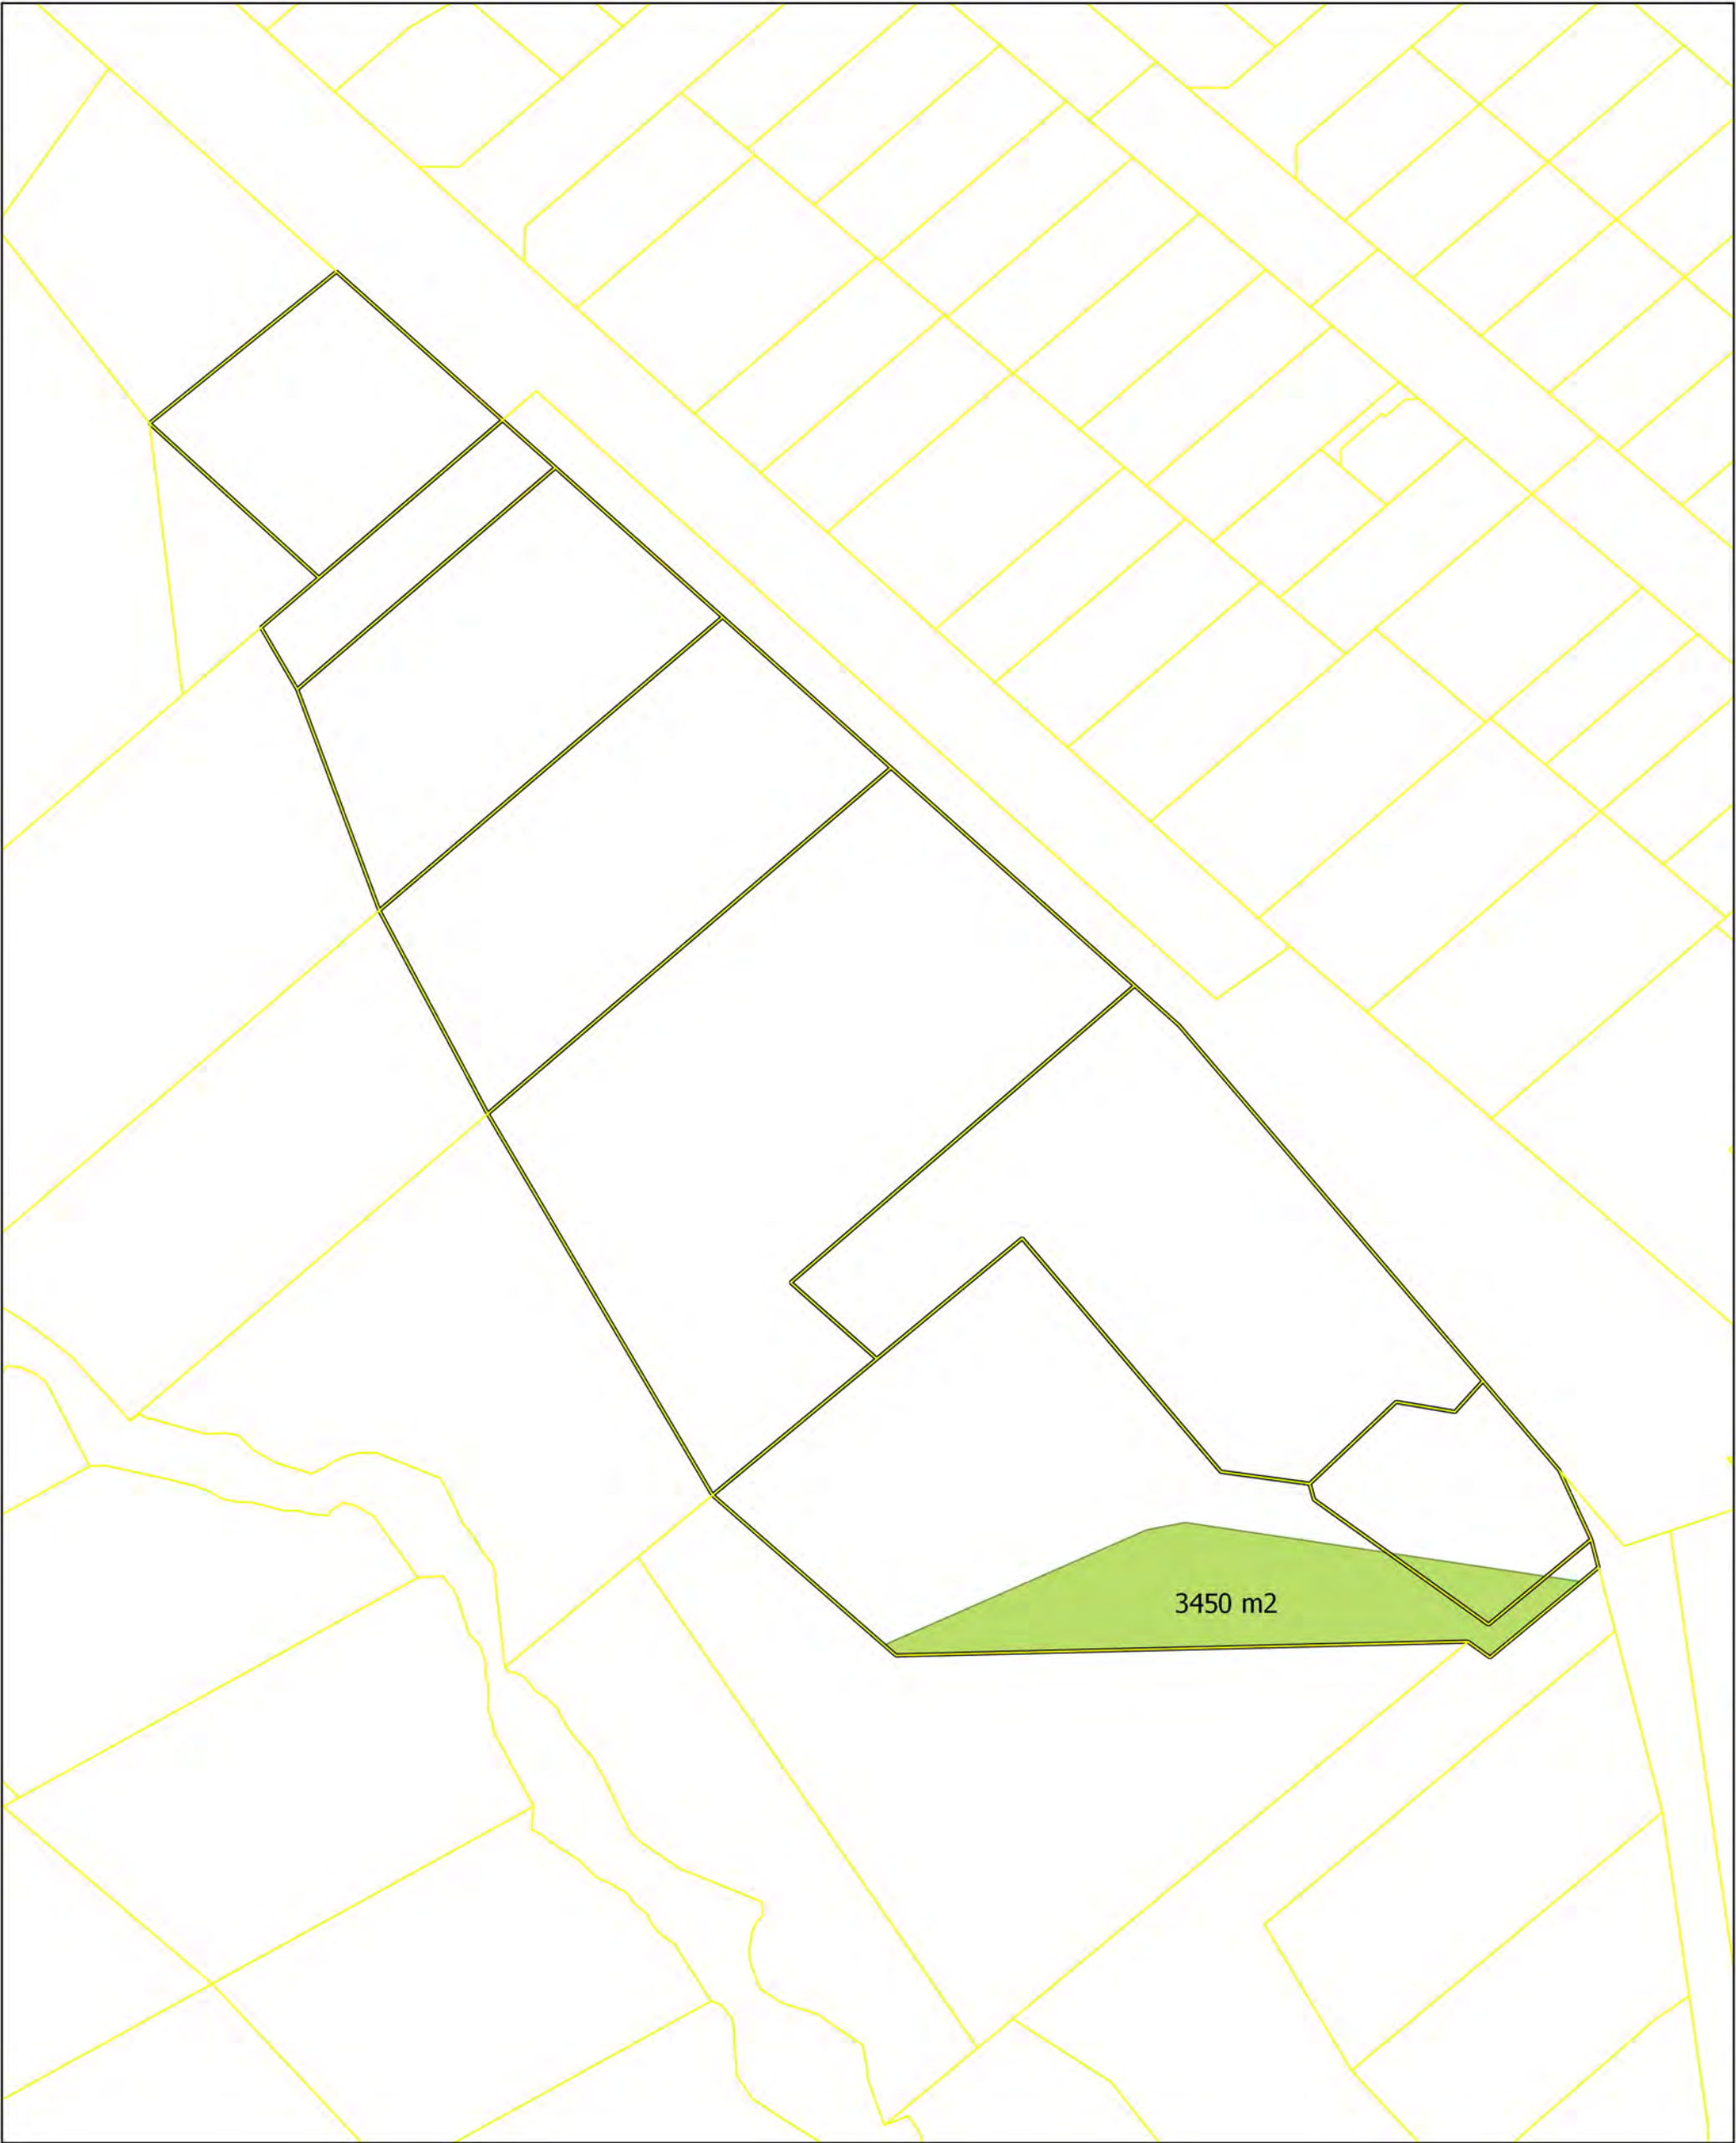


Legend


- Cadastre

perth_outer
- Subdivision Area

REW

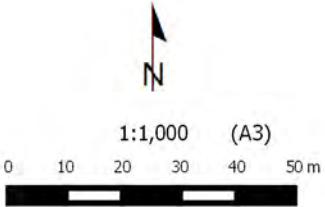

Department of Biodiversity,
Conservation and Attractions

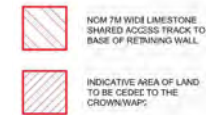


SITE AREA	48,275M²
TOTAL SPY AREA	48,275M²
BURNINGS AREAS	
ADJACENT WAREHOUSE	7,140M ²
ENTRY	18M ²
TRUCK WASH/SALES	3,500M ²
BUILDING MATERIALS & LANDSCAPE YARD	1,064M ²
BAGGED GOODS CANOPY	1,000M ²
CUSTOMER NURSERY	1,016M ²
GOODS WAREHOUSE	1,400M ²
TOTAL BURNINGS AREA	14,080M²
CARPARK (BURNINGS)	
STANDING SPACES	294 SPACES
STALLER BAYS	4 SPACES
ACCESSIBLE SPACES	8 SPACES
TTS SPACE	18 SPACES
TOTAL SPACES	324 SPACES
TROLLEY BAYS	4 BAYS



WAREHOUSE GROUND FLOOR PLAN
1:500

PRELIMINARY
NOT FOR CONSTRUCTION

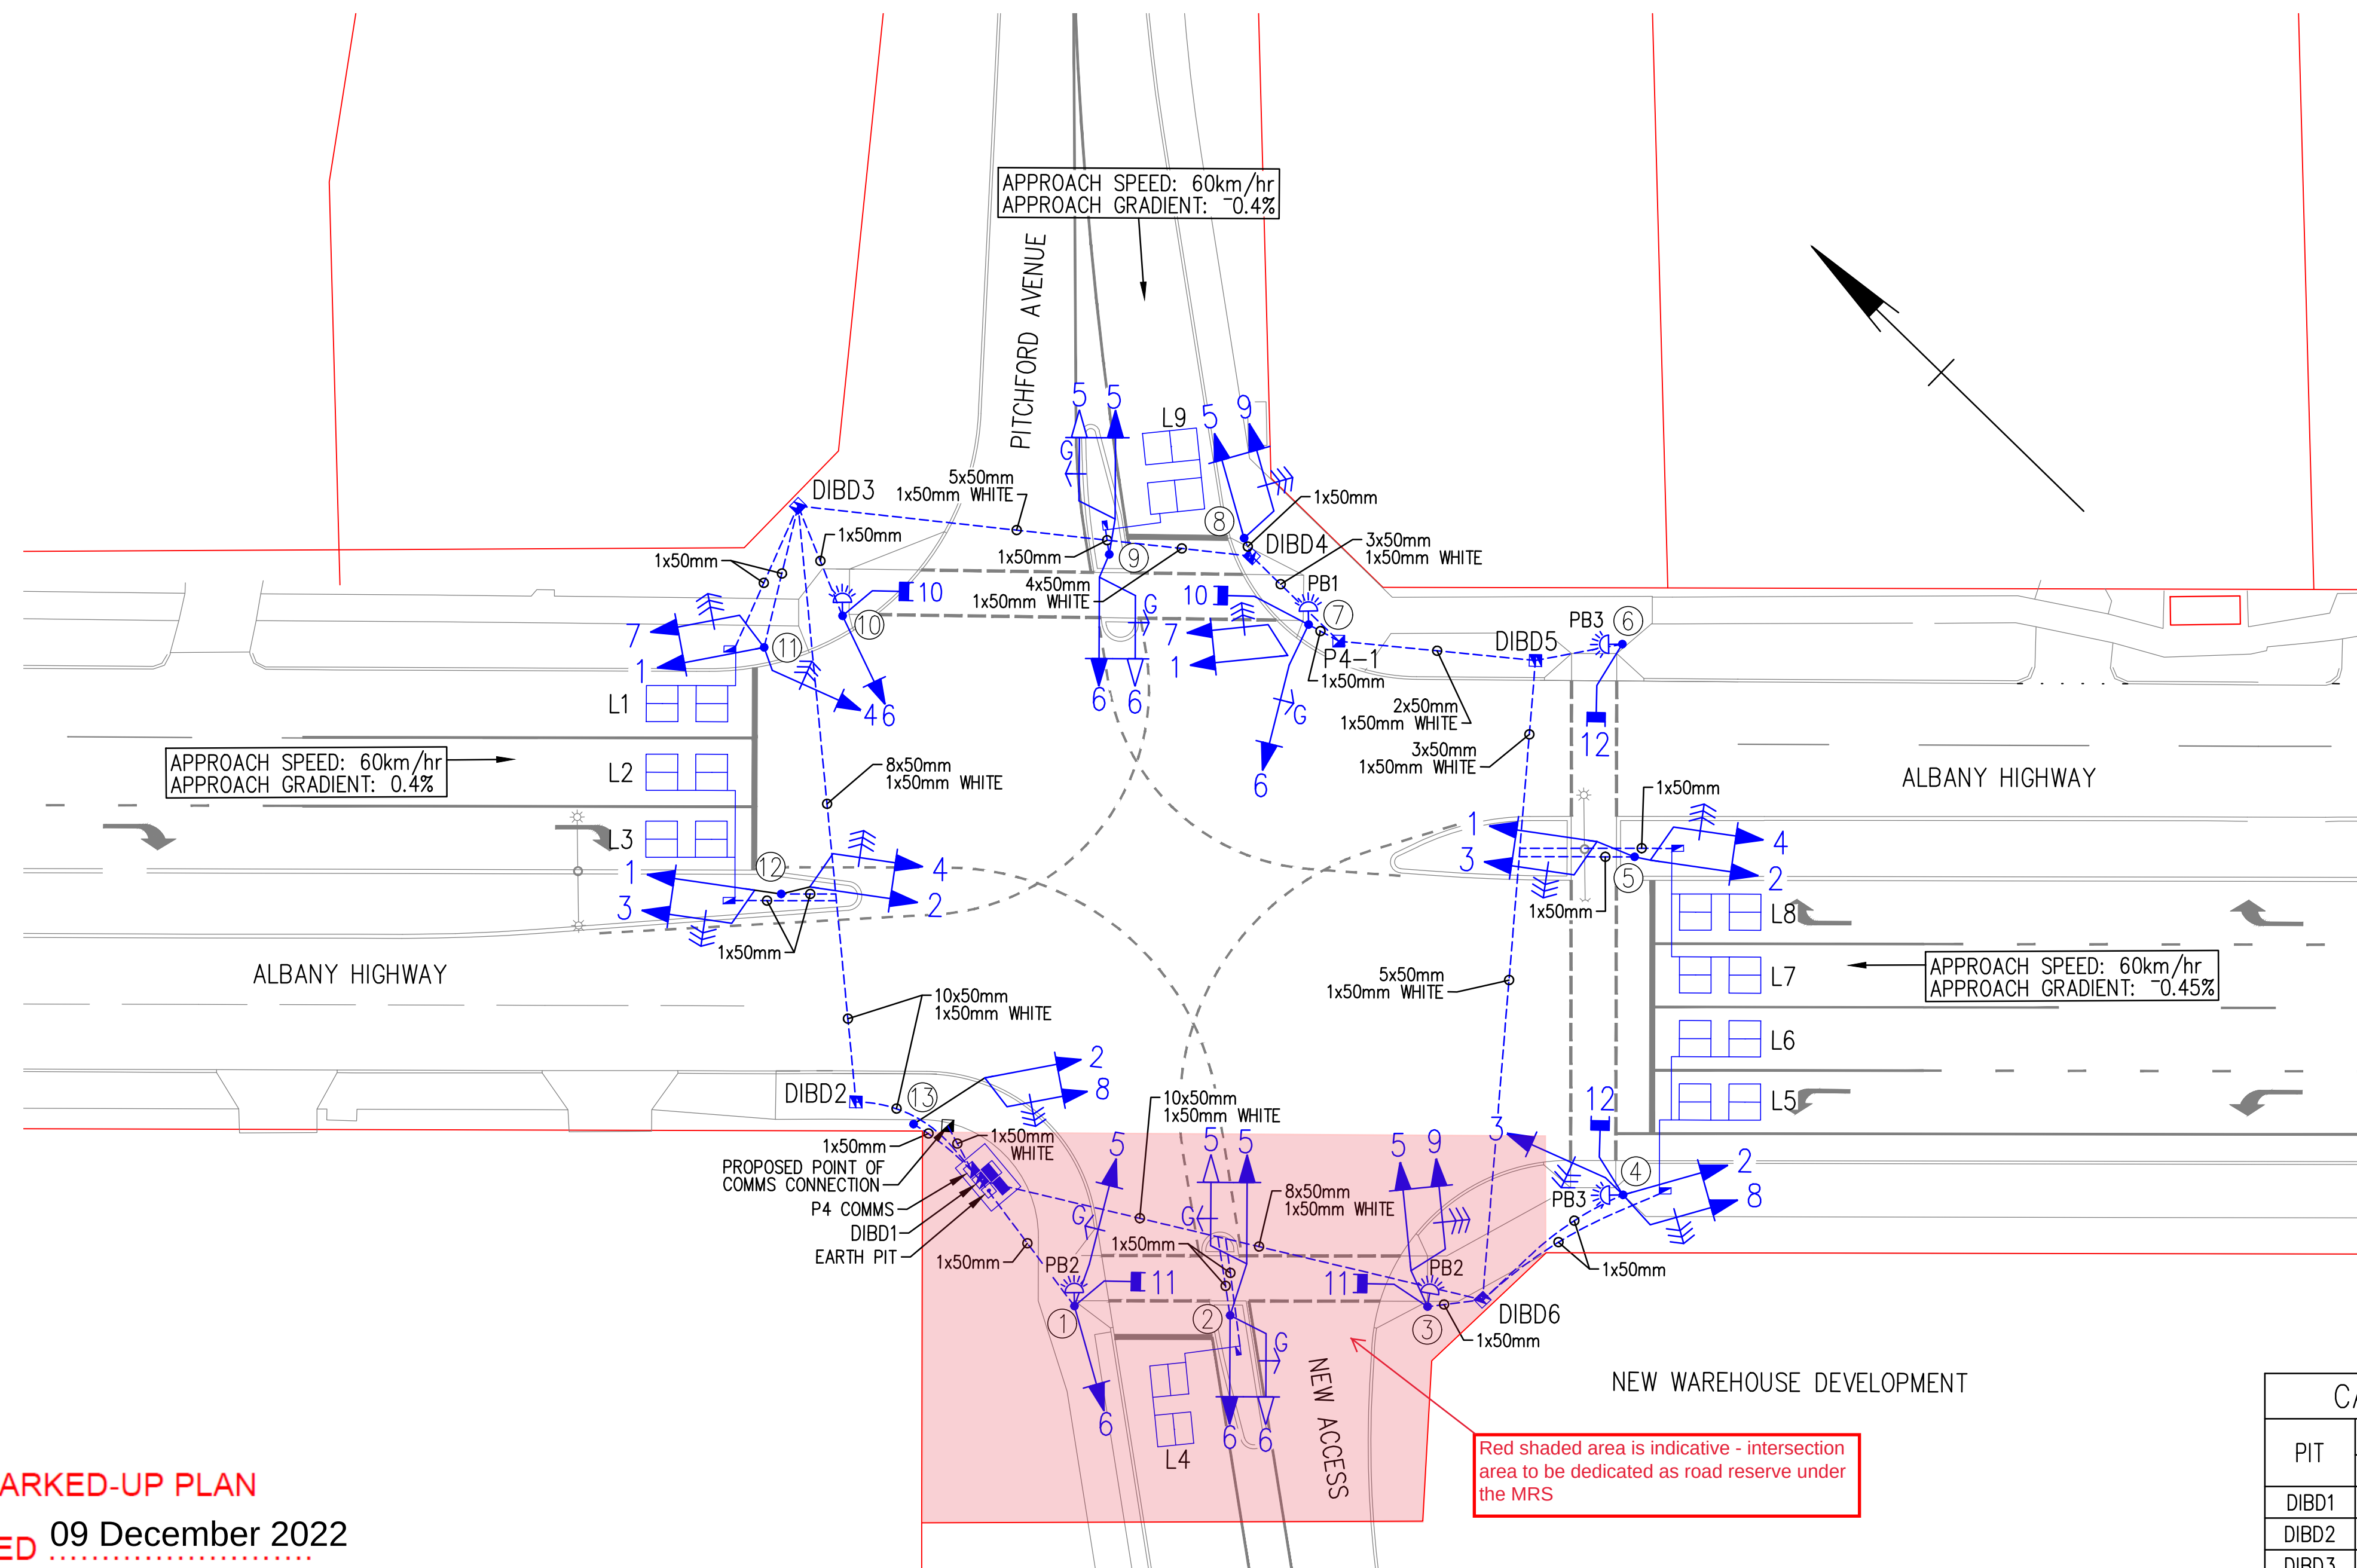


MAIN ROADS MARKED-UP PLAN

AMENDED IN RED 09 December 2022




TRAFFIC MOVEMENT DIAGRAMS


PED GROUP 10 TO OPERATE AS PARALLEL WALK WITH TIME SEPARATED PROTECTION FROM VEHICLE GROUP 7.
PED GROUP 11 TO OPERATE AS PARALLEL WALK WITH TIME SEPARATED PROTECTION FROM VEHICLE GROUP 8.
PED GROUP 12 TO OPERATE AS PARALLEL WALK WITH TIME SEPARATED PROTECTION FROM VEHICLE GROUP 9.

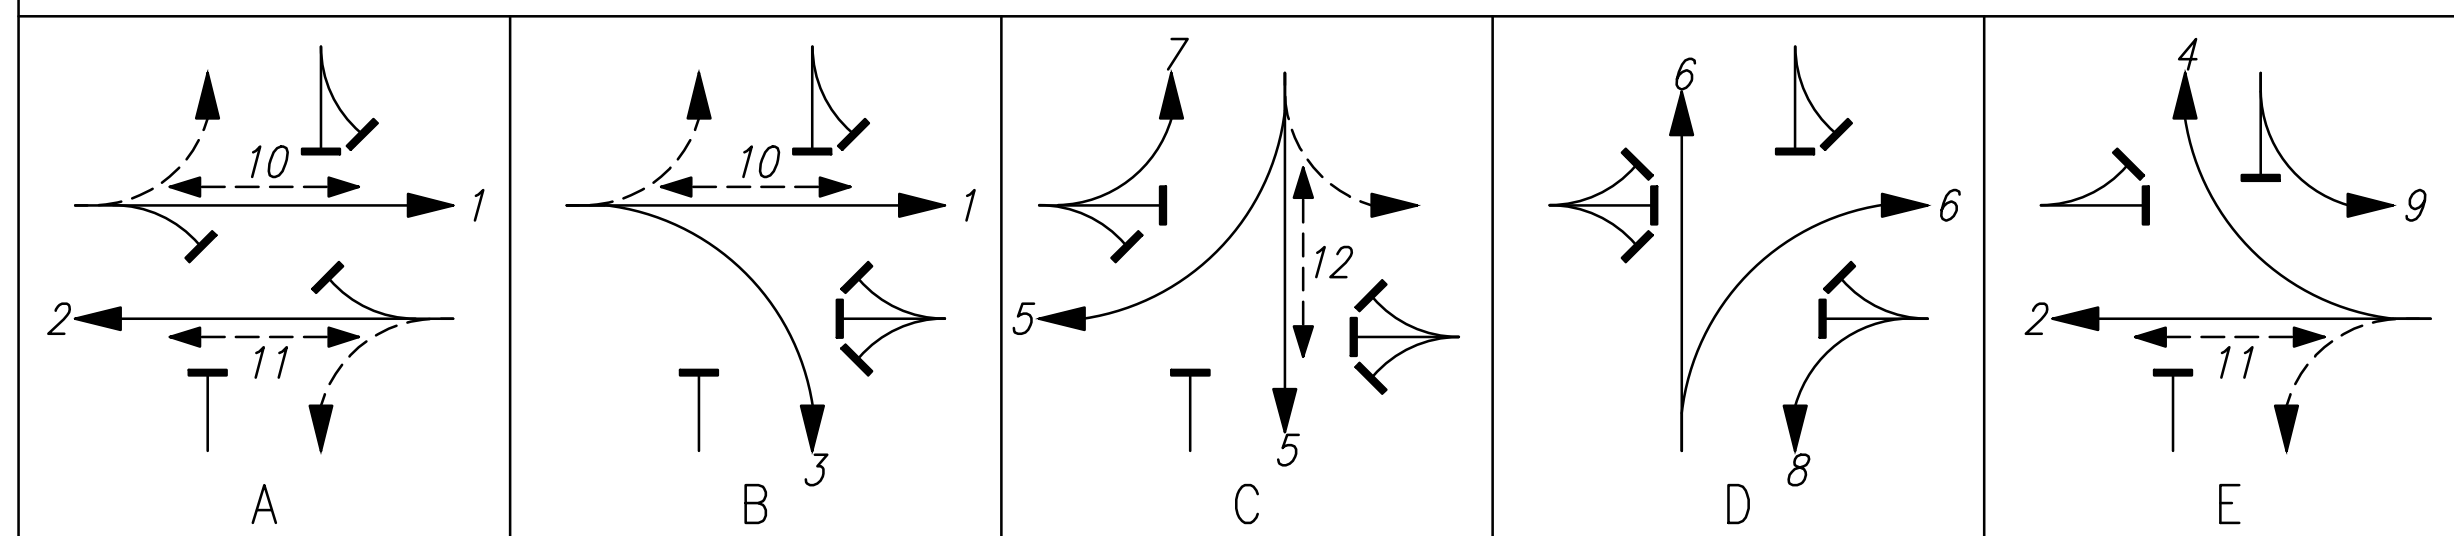

LOOP FEEDER CABLE ROUTE

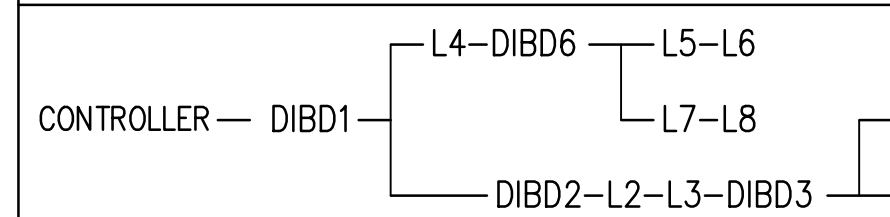

TRAFFIC SIGNAL POST CABLE ROUTE

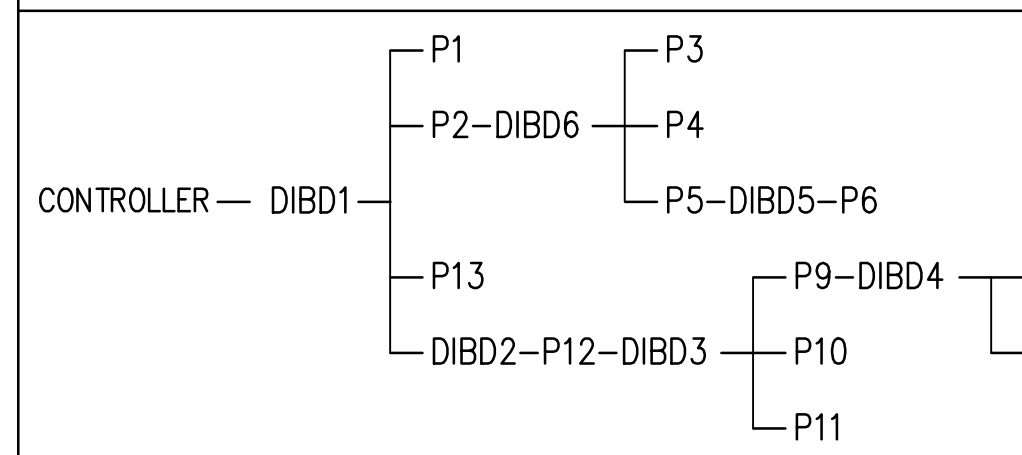

CABLE PIT LOCATION

PIT	CO-ORDINATES	
	X EASTING	Y NORTHING
DIBD1	405234.546	6452385.679
DIBD2	405232.853	6452393.634
DIBD3	405254.232	6452418.927
DIBD4	405269.752	6452399.012
P4-1	405269.745	6452392.287
DIBD5	405276.571	6452383.748
DIBD6	405249.201	6452361.170

TRAFFIC SIGNAL POST LOCATION

POLE NUMBER	CO-ORDINATES	
	X EASTING	Y NORTHING
1	405233.194	6452377.098
2	405238.836	6452370.571
3	405246.804	6452363.087
4	405258.776	6452359.653
5	405272.613	6452372.247
6	405280.564	6452380.940
7	405269.235	6452394.122
8	405270.165	6452400.012
9	405264.320	6452404.726
10	405251.587	6452412.925
11	405247.311	6452414.814
12	405238.205	6452404.622
13	405234.195	6452390.495

AMENDMENTS

No.	DESCRIPTION	APPROVED & DATE
A	85% ISSUE	11/17/2022
B	100% ISSUE	1/6/2022

NOTES

- ALL NEW HARDWARE AND INSTALLATION ARRANGEMENTS SHALL BE IN ACCORDANCE WITH THE RESPECTIVE MRWA DRAWINGS AND SPECIFICATIONS, ASSOCIATED WITH TRAFFIC SIGNALS. THIS INCLUDES MRWA SPECIFICATION 712.
- INSTALL NEW ATSC4 DOUBLE DOOR CONTROLLER INCLUDING TOP HAT, AND DUMMY CONTROLLER HOUSING. INSTALL WITHIN NEW CONCRETE BASE, TOGETHER WITH DOUBLE LID CABLE PIT, P4 COMMUNICATIONS PIT, UMS PIT, AND EARTH PIT. ALL PITS TO INCLUDE APPLICABLE IDENTIFICATION MOLDED INTO THE PIT LID.
- THE ACTUAL CONTROLLER/BASE PAD LOCATION TO BE CONFIRMED ON SITE WITH MRWA, PRIOR TO INSTALLATION.
- CONTRACTOR TO ARRANGE A NEW POINT OF ELECTRICAL SUPPLY THROUGH WESTERN POWER.
- CONTRACTOR TO ARRANGE A NEW COMMUNICATIONS CONNECTION THROUGH TELSTRA, TOGETHER WITH ALL EQUIPMENT REQUIRED FOR CONTROLLER CONNECTION.
- DETAILS ON THE COMMUNICATIONS SYSTEM AND REQUIRED CONNECTIONS SHALL BE OBTAINED FROM MRWA TRAFFIC OPERATIONS CENTRE. THE CONTRACTOR IS RESPONSIBLE FOR ALL APPLICABLE FEES AND CHARGES.
- NEW CONDUIT UNDER ROAD SHALL BE, WHERE POSSIBLE, INSTALLED USING UNDER BORING. IF NOT, AND FOR ALL OTHER CONDUIT, USE TRENCHING AS PER SPECIFICATION CLAUSES 712.31, 712.32 AND 712.34.
- UNUSED CONDUITS TO BE CAPPED.
- NEW STAR WIRING SYSTEM ADOPTED WITH 19 CORE POLE CABLES WIRED INDIVIDUALLY BACK TO CONTROLLER.
- ALL LANTERNS ARE TO BE 200mm LED.
- ALL PUSH BUTTONS TO BE AUDIO TACTILE TYPE.
- FOR CLARITY, EXISTING SERVICES HAVE NOT BEEN SHOWN. INSTALLATION CONTRACTORS ARE RESPONSIBLE FOR AVOIDING CONFLICTS WITH SERVICES, AND MUST CARRY OUT CHECKS WITH ALL SERVICE AUTHORITIES BEFORE COMMENCING WORKS.

METADATA

GROUND SURVEY STANDARD:
DATE OF CAPTURE:
MAPPING SURVEY STANDARD:
DATE OF CAPTURE:
MAIN ROADS PROJECT ZONE:
HEIGHT DATUM:



t (07) 5514 8000 / (07) 3327 9500
e ttmgc@ttmgroup.com.au
w www.ttmgroup.com.au

20GCS0003--000A

DRAWN T.MARTYR

DESIGNED S.THORPE

VERIFIED

DIRECTOR



CLIENT-MR-DIRECTORATE
METROPOLITAN REGION

WATERLOO CRESCENT EAST PERTH 6004
Telephone (08) 9323 4111 Fax (08) 9323 4684

CLIENT FILE NO. 20GCS0003

RECOMMENDED

APPROVED

ALBANY HIGHWAY
PITCHFORD AVENUE

TRAFFIC SIGNAL MODIFICATIONS
SHEET 1 - SETOUT & PHASING

LOCAL AUTHORITY CITY OF GOSNELLS

TTM DRAWING NUMBER 20GCS0003-03

LM1261

AMENDMENTS

No.	DESCRIPTION	APPROVED & DATE
A	85% ISSUE	11/1/2022
B	100% ISSUE	30/5/2022

NOTES

- ALL NEW HARDWARE AND INSTALLATION ARRANGEMENTS SHALL BE IN ACCORDANCE WITH THE RESPECTIVE MRWA DRAWINGS AND SPECIFICATIONS, ASSOCIATED WITH TRAFFIC SIGNALS. THIS INCLUDES MRWA SPECIFICATION 712.
- THE EXISTING CONTROLLER SHALL REMAIN IN PLACE. AMEND CABLE CONNECTIONS TO REFLECT CHANGES AND ADDITIONS TO SIGNAL GROUP AND DETECTOR NUMBERING. UPDATE THE PROCESSOR CARD TO VC6.2
- THE EXISTING POINTS OF POWER SUPPLY AND COMMS CONNECTION SHALL REMAIN IN PLACE.
- RETAIN THE EXISTING CONDUIT AND PIT NETWORK WITH THE FOLLOWING CHANGES:
 - NEW CONDUIT CONNECTING NEW DETECTOR CABLE PITS FOR NEW/RELOCATED DETECTOR LOOPS L4 TO L10.
 - NEW CONDUIT TO CONNECT NEW POSTS 2 TO 7 AND POSTS 9 TO 11.
 - REMOVE DOUBLE LID CABLE PIT AT LOCATION F AND INSTALL NEW CONDUIT THROUGH TO NEW DIBD3.
 - INSTALL NEW DIBD4 OVER ALIGNMENT OF EXISTING CONDUIT IN MEDIAN CONNECT WITH NEW CONDUIT ACROSS ROAD TO NEW DIBD3.
- NEW CONDUIT UNDER ROAD SHALL BE, WHERE POSSIBLE, INSTALLED USING UNDER BORING. IF NOT, AND FOR ALL OTHER CONDUIT, USE TRENCHING AS PER SPECIFICATION CLAUSES 712.31, 712.32 AND 712.34.
- UNUSED CONDUITS TO BE CAPPED.
- NEW CABLEING TO ADOPT STAR WIRING SYSTEM.
- ALL NEW LANTERNS ARE TO BE 200mm LED.
- ALL NEW ALL PUSH BUTTONS TO BE AUDIO TACTILE TYPE.
- FOR CLARITY, EXISTING SERVICES HAVE NOT BEEN SHOWN. INSTALLATION CONTRACTORS ARE RESPONSIBLE FOR AVOIDING CONFLICTS WITH SERVICES, AND MUST CARRY OUT CHECKS WITH ALL SERVICE AUTHORITIES BEFORE COMMENCING WORKS.

METADATA

GROUND SURVEY STANDARD:
DATE OF CAPTURE:
MAPPING SURVEY STANDARD:
DATE OF CAPTURE:
MAIN ROADS PROJECT ZONE:
HEIGHT DATUM:



t (07) 5514 8000 / (07) 3327 9500
e ttmgc@ttmgroup.com.au
w www.ttmgroup.com.au

TTM DRAWING NUMBER 20GCS0003-000A

DRAWN T.MARTYR

DESIGNED S.THORPE

VERIFIED

DIRECTOR



CLIENT-MR-DIRECTORATE
METROPOLITAN REGION
WATERLOO CRESCENT EAST PERTH 6004
Telephone (08) 9323 4111 Fax (08) 9323 4684
CLIENT FILE NO. 20GCS0003

RECOMMENDED
APPROVED


ALBANY HIGHWAY
PITCHFORD AVENUE

TRAFFIC SIGNAL MODIFICATIONS
SHEET 1 - SETOUT & PHASING

LOCAL AUTHORITY CITY OF GOSNELLS

TTM DRAWING NUMBER
20GCS0003-01

LM1045^B

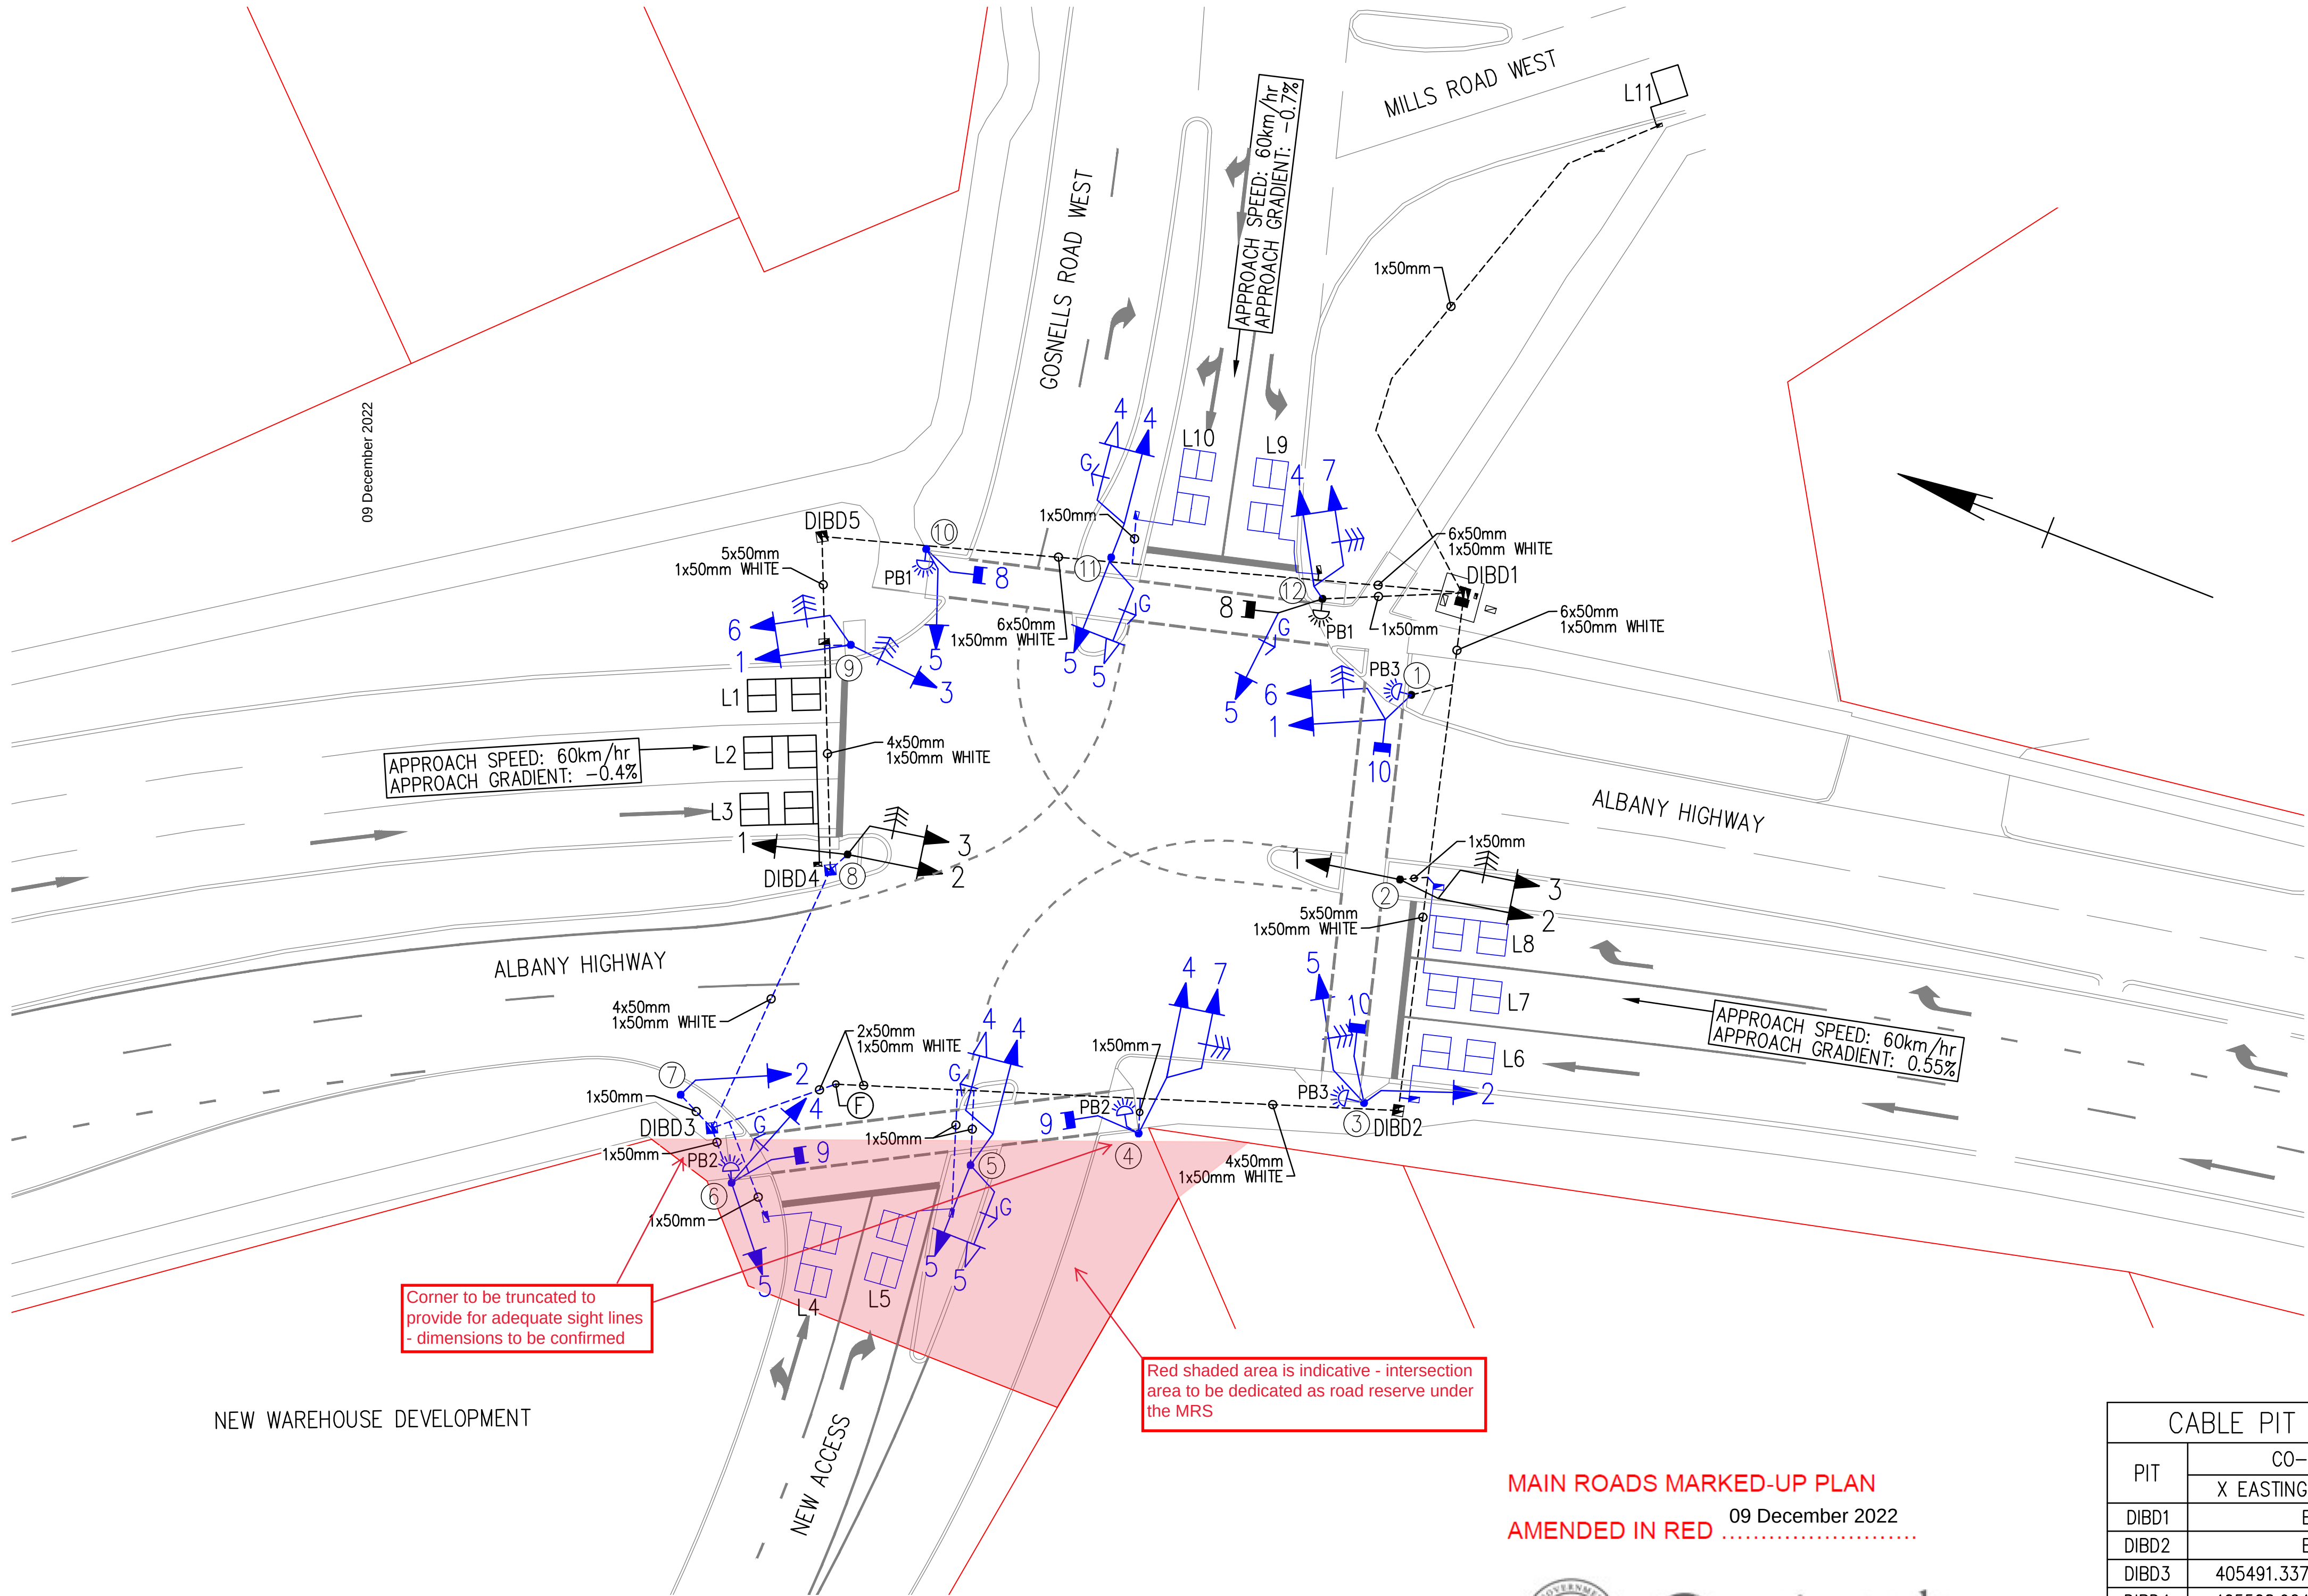

MAIN ROADS MARKED-UP PLAN
AMENDED IN RED 09 December 2022




CABLE PIT LOCATION

PIT	CO-ORDINATES	
	X EASTING	Y NORTHING
DIBD1	EXISTING	
DIBD2	EXISTING	
DIBD3	405491.337	6452099.495
DIBD4	405508.964	6452098.147
DIBD5	EXISTING	


TRAFFIC SIGNAL POST LOCATION

POLE NUMBER	CO-ORDINATES	
	X EASTING	Y NORTHING
1	EXISTING	
2	405521.350	6452064.985
3	405507.608	6452061.987
4	405500.724	6452074.328
5	405495.068	6452083.337
6	405488.622	6452096.753
7	405492.553	6452101.695
8	EXISTING	
9	405522.443	6452102.074
10	405529.699	6452099.896
11	405533.412	6452089.009
12	EXISTING	

LOOP FEEDER CABLE ROUTE

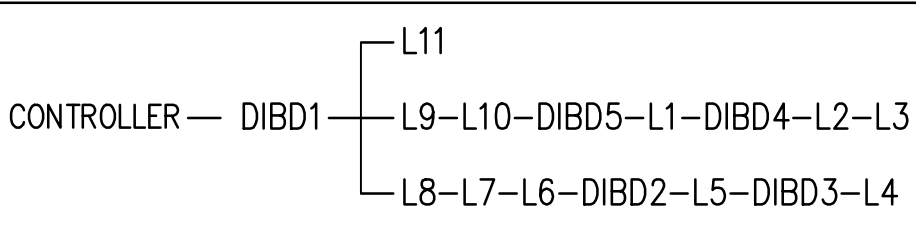


TRAFFIC SIGNAL POST CABLE ROUTE

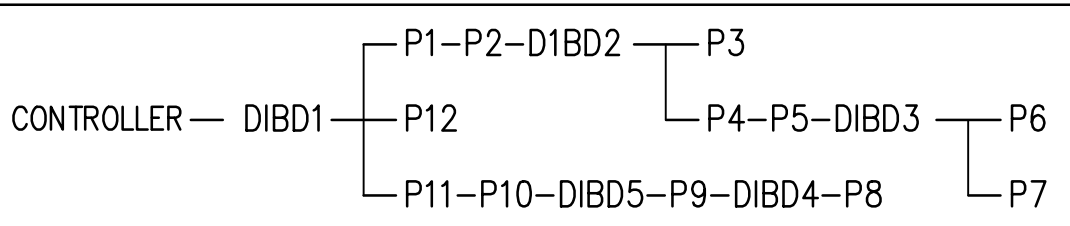

TRAFFIC MOVEMENT DIAGRAMS

PED GROUP 8 TO OPERATE AS PARALLEL WALK WITH TIME SEPARATED PROTECTION FROM VEHICLE GROUP 6.
PED GROUP 10 TO OPERATE AS PARALLEL WALK WITH TIME SEPARATED PROTECTION FROM VEHICLE GROUP 7.

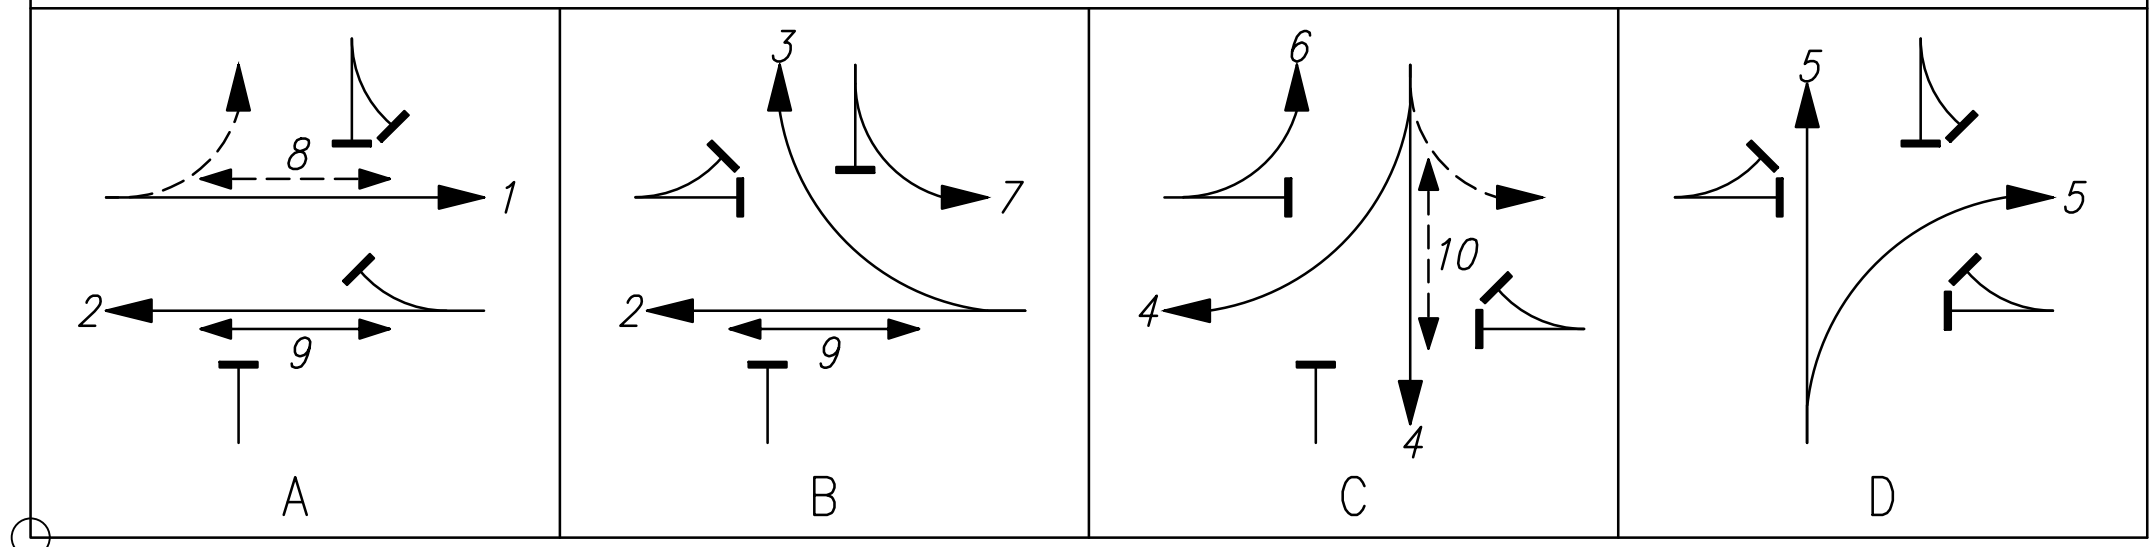

Our Ref: 25081
DAP Ref: DAP/18/01540
WAPC Ref: 25-50473-1
LG Ref: DA18/00283

30 April 2025

Chief Executive Officer
City of Gosnells
PO Box 662
GOSNELLS WA 6990

Attention: Brenton Scambler - Manager, Development Services

Dear Brenton,

**PROPOSED AMENDMENT - DEVELOPMENT ASSESSMENT PANEL APPROVAL
- DAP/18/01540 – (NO. 2087) ALBANY HIGHWAY, MADDINGTON – SHOWROOM
(BUNNINGS WAREHOUSE)**

Introduction

Since approval was initially granted in 2020 for the proposed Bunnings Warehouse located on Albany Highway, Maddington, the landowner has taken steps to progress the development. The landowner has liaised with Main Roads Western Australia (MRWA) to ensure safe and efficient vehicle movement along Albany Highway and within the development site. The landowner has also liaised with the Department of Biodiversity, Conservation and Attraction (DBCA) relating to interface issues between the subject site and the surrounding environmental areas.

As a result of the discussions with MRWA and refinement of the design by the project team, several changes to the original approval are proposed including:

- A refined layout and reduction in the total floor area of approximately 1,000m² GFA;
- Modifications to vehicle access including the provision of a new access driveway on Lot 8 (2095) Albany Highway. The new access driveway has been designed to minimise the impacts on the Swan Canning Development Control Area (DCA) using batters to deal with level changes and locating it to lessen the impact on existing trees.

In accordance with the *Planning and Development (Development Assessment Panels) Regulations 2011* (DAP Regulations), the applicant can elect for minor amendment applications to be determined by either the DAP or the responsible authority, which in this instance is the City of Gosnells (the City). In this instance, the applicant elects for the application to be determined by the DAP in accordance with Regulation 17 of the DAP Regulations.

In support of this application and in accordance with the City's lodgement requirements, please find enclosed:

- A completed and signed DAP Form 2

Whadjuk Country, Level 1, 500 Hay Street, Subiaco WA 6008

T. (08) 9289 8300 E. hello@elementadvisory.com.au W. elementadvisory.com.au

- A completed and signed City of Gosnells 'Application for Development Approval' form;
- A completed and signed MRS Form 2 - Application to amend or cancel development approval;
- Current copies of the Certificates of Title for the subject lots;
- A copy of the previous determination notices and accompanying approved plans.

This letter provides the relevant background to this project, and the justification for the proposed minor amendments.

Subject Site

The approved development covers lots 3, 4, 17, 18, 20, 21, 23, 24, 25, 42, 201 and 500 (No. 2051 - 2093) Albany Highway, Maddington (the subject site). The subject site has a total land area of 43,293m². The subject site fronts Albany Highway and abuts a Parks and Recreation Reserve and the Canning River to the rear. The subject site has been cleared of all improvements in preparation for future development works.

As part of this development application, it is proposed to add Lot 8 (No. 2095) Albany Highway, Maddington. This site accommodates a proposed access driveway, as agreed with the landowner. The inclusion of Lot 8 does not alter the overall intent of the original development approval and can be considered as a minor amendment.

The proposed access driveway (bitumen), a seven (7.0) metre wide limestone path and pedestrian link are located within several parcels of land which are owned by the state government. Consent has previously been granted by the state for the DA to be lodged on its behalf. At the time of publication, we are liaising with officers at the Department of Planning, Lands and Heritage to arrange the updated letter of consent. This will be provided shortly.

The Certificate of Title and landownership details for all the subject lots are provided in Appendix 1.

The proposed changes are deemed minor in nature, in that:

- the Bunnings building footprint is being reduced; and
- the vehicle access road solution for Lot 8 will improve access and egress solutions.

It is understood from recent correspondence between the officers of the DBCA and Bunnings, that they have no fundamental objection to the proposed access driveway on Lot 8 (No. 2095) Albany Highway. Noting that a range of conditions currently apply to the development approval, including requirements for:

- Wetland (Buffer) Management Plan;
- Construction Environmental Management Plan;
- Stormwater Management Plan; and
- Landscape Plan, which the DBCA will provide comment on.

The DBCA has requested the proposed access driveway be designed to minimise the impacts on the Swan Canning Development Control Area (DCA). This has been achieved using batters to deal with level changes and locating the driveway appropriately to lessen the impact on existing trees.

Project Background

The Metro East Joint Development Assessment Panel (DAP) at its meeting held 22 January 2020 granted conditional development approval for a Showroom (Bunnings Warehouse) at Lots 3, 4, 17, 21, 42, 201 and 500 (2087) Albany Highway, Maddington.

The approved developed is summarised as follows:

- a single storey warehouse with a maximum height of 11m and a total retail floor area of 16,085m²;
- car parking, access, signage, site works and landscaping;
- a 7 metre wide limestone track to provide additional separation distance between the development and vegetation;
- several vehicle access points and associated works to Albany Highway.

Following the initial DAP approval, Lots 18, 20 and 25 Albany Highway were included in the development site and minor amendments were made to the design of the car parking areas, internal access arrangements and vehicle access to Albany Highway. These modifications were approved by the Metro Outer Joint Development Assessment Panel at its meeting held on 10 November 2020.

The development was initially granted approval with a standard two (2) year substantial commencement period, which expired on 22 January 2022. The approval was subsequently renewed for a further two (2) years because of the State of Emergency Declaration made in response to the COVID-19 pandemic.

In April 2024, under Regulation 17A of the DAP Regulations, the City granted an extension of time to substantially commence the development. Condition 34 of this development approval states:

If the development the subject of this approval is not substantially commenced within a period of four years of the date of the determination, the approval shall lapse and be of no further effect.

Proposed Minor Amendment

Under Regulation 17 of the DAP regulations a person may apply for an amendment to an approval issued by the DAP and the amendment or cancellation of any conditions of approval as outlined below:

17. Amending or cancelling development approval

(1) An owner of land in respect of which a development approval has been granted by a DAP pursuant to a DAP application may apply for the DAP to do any or all of the following —

- (a) to amend the approval so as to extend the period within which any development approved must be substantially commenced;*
- (b) to amend or delete any condition to which the approval is subject;*
- (c) to amend an aspect of the development approved which, if amended, would not substantially change the development approved;*
- (d) to cancel the approval.*

As outlined in Clause 17(1)(c) above, the amendment should not substantially change the development approval.

The proposed development application seeks to modify the approved building layout and size and the access arrangements as outlined in further detail below. These changes do not materially modify the use or functionality of the development and as such meet the intent of Clause 17(1)(c).

Building Layout and Size

As a result of the design work undertaken since the original approval was granted, the building layout has been refined and the total floor area has been reduced by approximately 1,000m² GFA. The key areas of reduction are in the main retail warehouse and in the timber trade sales area. This total reduction represents a reduction in the total floor area of approximately 6%. All the expected Bunnings activities will be provided in the revised building footprint ensuring that the proposed changes do not modify the essence of the original approval.

Modifications to vehicle access

The vehicle access arrangements have been modified following discussions with MRWA to ensure suitable access and exit arrangements to Albany Highway. Linked to the MRWA requirements is the provision of a proposed access driveway on Lot 8 (2095) Albany Highway. The refinements to the access locations and the detailed design work undertaken has resulted in a minor change to the layout of the car parking bays within the subject site. While the car park layout has been changed, the total number of bays remains at 310 as per the November 2020 approval.

The revised vehicle access arrangements do not change the essence of the original approval. Three vehicle crossovers are maintained along Albany Highway as per the original approval. Deliveries and truck parking is provided at the rear of the building as per the original approval ensuring good separation between the various users of the development site.

The proposed access driveway on Lot 8 is expected to accommodate a limited number of vehicle movements associated with the dwelling. It has been designed to minimise its footprint within the Swan Canning Development Control Area (DCA). This has been achieved using batters to deal with level changes and locating the driveway to avoid existing trees.

The modifications to the vehicle access and parking layout do not change the essence of the original approval and can be supported as a minor amendment under Clause 17 of the Regulations.

Planning Assessment

Minor amendment

The Western Australian state government has produced the Development Assessment Panel Practice Notes to assist applicants and decision makers. Practice Note 3 provides guidance in relation to minor amendments under regulation 17. As detailed in Practice Note 3, the key matter to be considered when dealing with a proposed minor amendment' is whether the proposed changes will alter the 'essence of the design'.

As outlined above, the proposed changes to the building size and layout and the vehicle access arrangement do not alter the essence of the design. Despite the changes both the built form and access arrangements remain quintessentially those of a 'Bunnings Warehouse' with recognisable scale and streetscape presentation. The changes allow the landowner to deliver all the expected facilities in the 'Bunnings Warehouse' while allowing for safe and convenient access to and from the subject site.

Changes to the planning framework

There have been several changes to the planning framework, in the form of Draft Local Planning Scheme No. 24 (LPS 24) a State Planning Policy 7.0 Design of the Built Environment (SPP7.0) and modifications to the Metropolitan Region Scheme, since the original development approval was issued as detailed below.

Draft Local Planning Scheme No. 24

Under the City of Gosnells Local Planning Scheme No. 6 (LPS No. 6) the subject site is zoned 'Residential Development'. The City of Gosnells Draft LPS No. 24 is proposed to replace LPS No.6 as the primary statutory planning tool for controlling land use and development in the City of Gosnells. Council at its meeting on 12 September 2017 considered draft LPS24 and resolved to adopt the documents for the purposes of advertising and referral to the WAPC and State Government agencies.

Draft LPS No. 24 was advertised for public comment for 6 months between 27 February and 26 August 2020. In February 2021 the Council resolved to support draft LPS No. 24 with modification and forward it to the WAPC for its consideration as required by the Planning and Development (Local Planning Schemes) Regulation 2015. As outlined on the City's website the Draft LPS No. 24 was considered by the Statutory Planning Committee in December 2024 and will now be considered by the Minister of Planning for final approval.

Under the provisions of draft LPS No. 24, the subject site is zoned 'Urban Development'. Similarly, to 'Residential Development' zone under LPS No. 6, the intent of the 'Urban Development' zone is to provide for the progressive and planned development of future urban areas for residential purposes and for commercial and other uses associated with residential development. As noted in the RAR presented to the January 2020 JDAP meeting, a structure plan is not required to guide the future development of this site as the DA adequately addresses all relevant considerations including;

- The provision of an appropriate road network between lots;
- Suitable public access to areas of conservation and or recreation; and
- The provision of services.

In considering an application for development within this zone, the local government may have due regard to either a structure plan, activity centre plan or local development plan regarding land use and development requirements however it may waive the need to prepare a structure plan if it is satisfied all relevant matters can be addressed as part of the DA. Under the provisions of draft LPS24, the proposed development remains achievable.

State Planning Policy 7.0 Design of the Built Environment

State Planning Policy 7.0 Design of the Built Environment (SPP7.0) became operational in May 2019. It is a policy which emphasises the importance of good design setting out 10 key design principles to be addressed by proponents. The design principles and a brief response is provided below.

- *Context and character - Good design responds to and enhances the distinctive characteristics of a local area, contributing to a sense of place.*

The approved development has been designed considering the relevant requirements of the LPS No.6, various state and local planning policies as well as the requirements of several state agencies, including the Department of Biodiversity Conservation and Attractions and Main Roads Western Australia.

The approved development considers the various site constraints such as the bushfire risk, the presence of environmental features including a Conservation Category Wetland (partially within Lot 4), a Resource Enhancement Wetland (partially within Lot 21), remnant vegetation, a bush forever site and the Canning River Floodplain and vehicle access to a primary regional road. All the abovementioned matters were considered by the various sub consultant reports and assessed by the state agencies.

This detailed design process has led to an approved development which responds to the distinctive characteristics of the area.

- *Landscape quality - Good design recognises that together landscape and buildings operate as an integrated and sustainable system, within a broader ecological context.*

The approved development integrates landscaping on site and the protection of key environmental features existing bush forever, wetlands and natural areas within and adjacent to the subject site.

- *Built form and scale - Good design ensures that the massing and height of development is appropriate to its setting and successfully negotiates between existing built form and the intended future character of the local area.*

The bulk and scale of the approved development is consistent with that of similar Bunnings Warehouse sites across the country. It is in a position which ensures there are no amenity impacts on surrounding properties from the bulk and scale.

- *Functionality and build quality – Good design meets the needs of users efficiently and effectively, balancing functional requirements to perform well and deliver optimum benefit over the full life cycle.*

The building is designed based on a successful model which operates across the country, providing an efficient model for staff, customers, and suppliers.

- *Sustainability - Good design optimises the sustainability of the built environment, delivering positive environmental, social and economic outcomes.*

A range of sustainability measures are incorporated into the design to reduce energy and water consumption on site, in line with Bunnings corporate sustainability commitments.

- *Amenity - Good design provides successful places that offer a variety of uses and activities while optimising internal and external amenity for occupants, visitors and neighbours, providing environments that are comfortable, productive and healthy.*

The building is designed based on a successful model which operates across the country, providing an efficient model for staff, customers and suppliers. It provides a range of facilities within the building to provide customers with a high level of amenity.

- *Legibility - Good design results in buildings and places that are legible, with clear connections and easily identifiable elements to help people find their way around.*

The building has been designed to provide clear access points and wayfinding signage for all users of the building. These access arrangements have been subject of discussions with MRWA and have been refined accordingly. The internal layout of the building is based on a successful model which operates across the country allowing people to easily find their way around the building.

- *Safety - Good design optimises safety and security, minimising the risk of personal harm and supporting safe behaviour and use.*

The building has been sited and designed to ensure safety for all users. This includes the provision of a seven (7.0) metre wide access track at the rear of the building. The vehicle access arrangements have been the subject of discussions with MRWA and will allow for safe and convenient access to and from the subject site.

- *Community - Good design responds to local community needs as well as the wider social context, providing environments that support a diverse range of people and facilitate social interaction.*

As outlined above, the design is a site specific response which addresses various needs of the broader community.

- *Aesthetics - Good design is the product of a skilled, judicious design process that results in attractive and inviting buildings and places that engage the senses.*

The design of the approved building is consistent with the Bunnings brand and will be attractive and inviting for its customers.

Metropolitan Region Scheme

The subject site is zoned 'Urban' under the Metropolitan Region Scheme (MRS). Albany Highway, at the front of the site is reserved 'Primary Regional Roads' while the rear of the subject site abuts the Canning River Floodplain and reserved for 'Parks and Recreation' under the MRS. The Canning River Flood Plain is located within the Swan Canning Development Control Area (DCA)

The MRS has recently been modernised to make it consistent with the Bunbury and Peel regional planning schemes. The updated MRS, gazetted in March 2025, notes that Development Approval is not required on zoned land unless specific circumstances apply. The MRS specifically exempts some development on Reserves from the need for Development Approval. This includes situations where the development is consistent with the purpose of the reserve.

The proposed development includes works on zoned land which abuts the DCA. It also includes proposed works which are located within reserved land. For these reasons development approval is required under the MRS.

As noted in the RAR presented to the January 2020 JDAP meeting, the proposed development is consistent with the objectives of both the Urban zone and the 'Primary Regional Roads' and 'Parks and Recreation' reserve under the MRS. The administrative changes to the MRS do not impact the ability for an amended approval to be granted.

Conclusion

The proposed modifications to the previously JDAP approved development do not change its essence. The proposal therefore satisfies the established test for an application of this nature and warrants approval.

Given that the applicable statutory planning framework has not substantially changed, the development is capable of approval. The development will provide local shopping and employment opportunities, as well as protecting and enhancing the local environment. As such, the development remains consistent with the principles of orderly and proper planning, and has significant planning merit.

We trust the information provided will assist the City in its assessment of the amended proposal and we look forward to a favourable determination.

Yours sincerely
Element Advisory

Mark Scarfone

Associate – Planning.

Element Advisory acknowledges the Whadjuk people of the Noongar nation as Traditional Owners of the land on which we live and work. We acknowledge and respect their enduring culture, their contribution to the life of this city, and Elders, past and present.

Attachment 11

DAP/18/01540 - Lots 3, 4, 8, 17, 18, 20, 21, 23, 24, 25, 42, 201, 500 Albany Highway, Maddington – Amendment – Warehouse (Bunnings)

AMENDED CONDITIONS AS READ

New Conditions in Green

1. The warehouse (including bagged goods, nursery, goods inwards/outwards, timber trade sales, building materials/landscape yard areas) shall be constructed using weather-proof material with impervious and chemically resistant flooring, designed and graded to contain any spills and wastewater generated from the operation. All spills and wastewater shall be disposed to sewer (subject to Water Corporation consent) or at a licenced waste disposal facility.
2. Prior to any fill and/or topsoil being brought onto the site, the landowner/applicant shall demonstrate to the satisfaction of the City of Gosnells in consultation with the Department of Biodiversity, Conservation and Attractions that all material is certified clean, uncontaminated, and free from rubber, weeds and diseases, and is suitable from a geotechnical perspective, for the proposed works.
3. Prior to any works occurring within the Parks and Recreation reserve, a Construction Environmental Management Plan is to be submitted and approved to the satisfaction of the City of Gosnells in consultation with the Department of Biodiversity, Conservation and Attractions and the Western Australian Planning Commission. All works within the Parks and Recreation reserve are to be carried out in accordance with the approved Construction Environmental Management Plan.
4. No debris, rubbish or any other deleterious matter shall be placed on the Parks and Recreation Reserve or be allowed to enter the Canning River.
5. No dewatering tail-water is to be discharged directly or indirectly (e.g. via the stormwater system) into the Canning River unless a Dewatering Management Plan has been approved by the City of Gosnells in consultation with the Department of Biodiversity, Conservation and Attractions and the Western Australian Planning Commission.
In the event that dewatering tail-water is required to be discharged into the Canning River, discharge is to be carried out in accordance with the approved Dewatering Management Plan.
6. The garrison fencing installed on top of the retaining walls on the western boundaries shall be visually permeable to a maximum height of 1.8m and be black in colour.
7. Prior to the commencement of development, an updated Stormwater Management Plan is to be submitted and approved to the satisfaction of the City of Gosnells in consultation with the Department of Biodiversity, Conservation and Attractions and the Western Australian Planning Commission. Stormwater runoff from constructed impervious surfaces generated by small rainfall event (i.e. the first 15mm of rainfall) must be retaining and/or detailed at-source as much as practical and will not be permitted to enter the wetland buffer or Canning River untreated.
8. Prior to the commencement of development, a Wetland Buffer Management Plan is to be submitted, approved and thereafter implemented to the satisfaction of the City of Gosnells in consultation with the Department of Biodiversity, Conservation and Attractions and the Western Australian Planning Commission.

9. Prior to applying for a Building Permit, detailed plan(s) for the design and alignment of the limestone track and principal shared path are to be submitted and approved to the satisfaction of the City of Gosnells in consultation with the Department of Biodiversity, Conservation and Attractions and the Western Australian Planning Commission. The following details are to be included:
 - (i) Pathway design in accordance with Australian Standard AS2156.2 - Walking Tracks - Infrastructure Design;
 - (ii) The alignment of the limestone track and pathway with separation distances to existing vegetation consistent with tree protection zones as defined in Australian Standard AS4970-2009 - Protection of Trees on Development Sites;
 - (iii) Earthworks and fill levels in accordance with the Construction Environmental Management Plan; and
 - (iv) Details of any stormwater run-off, to prevent erosion.
10. Prior to the occupation of the development, the limestone track and pathway shall be:
 - (i) Installed in accordance with the detailed plan(s) at no expense to the Crown; and
 - (ii) Ceded to the Crown free of cost and without any payment of compensation by the Crown, following a defects period as agreed to by the City of Gosnells in consultation with the Western Australian Planning Commission.
11. Prior to the commencement of works, all significant vegetation within the wetland and wetland buffer shall be identified and protected by installation of Tree Protection Zones in accordance with Australian Standard AS 4970-2009- Protection of trees on development sites. ~~The trees marked for retention within the wetland buffer area are to be protected during the construction works in accordance with Australian Standard AS4970-2009 - Protection of Trees on Development Sites.~~
12. Replacement trees are to be planted at a rate of no less than three (3) for each tree removed and maintained to the requirements and satisfaction of the Department of Biodiversity, Conservation and Attractions in consultation with the City of Gosnells.
13. All lighting is to be installed in accordance with a Lighting Plan which is to be submitted to and approved to the specifications of the Department of Biodiversity, Conservation and Attractions and to the satisfaction of the City of Gosnells prior to commencement of works.
- ~~42~~14. Prior to applying for a Building Permit, a Landscape Plan for the development site and the adjoining road verge(s) is to be submitted and approved to the satisfaction of the City of Gosnells in consultation with the Department of Biodiversity, Conservation and Attractions and the Western Australian Planning Commission. The following details are to be included:
 - (i) Native vegetation to be planted between the retaining walls on the western boundaries of the site;
 - (ii) Existing street trees and vegetation to be retained on the site;
 - (iii) Landscape treatments such as lawn, mulch areas, paving and bin collection areas;
 - (iv) The location, species, quantity and pot size of proposed trees and shrubs; and
 - (v) Areas to be irrigated.
- ~~45~~15. Prior to the occupation of the development, the landscaping and irrigation of the development site and the adjoining verges is to be installed in accordance with the

approved Landscape Plan and thereafter maintained to the satisfaction of the City of Gosnells.

- 4416. Prior to the occupation of the development, the Resource Enhancement Wetland (14428) and associated buffer are to be transferred to the Western Australian Planning Commission free of cost and without any payment of compensation.
- 4517. Prior to applying for a Building Permit, a geotechnical report is to be submitted, detailing site conditions with respect to soil, groundwater and stormwater disposal, to the satisfaction of the City of Gosnells.
- 4618. Prior to the commencement of the development, the applicant is to submit an Acid Sulphate Soils Self-Assessment Form, to the satisfaction of the City of Gosnells. If, as a result of the self-assessment, an Acid Sulphate Soils Report and Acid Sulphate Soils Management Plan are required, those documents must be submitted to and approved by the City of Gosnells, on the advice of the Department of Water and Environmental Regulation.

Where an Acid Sulphate Soils Management Plan is required, all works shall be carried out in accordance with the approved management plan.

- 4719. The applicant shall submit a drainage design, prescribing a functional drainage system, including detailed engineering drawings, and necessary technical information to demonstrate functionality of the design. The design is to be endorsed prior to the lodgement of a Building Permit application and thereafter implemented to the satisfaction of the City of Gosnells.

It should be noted that a maximum stormwater runoff coefficient equivalent to pre development levels shall be applied to calculate the critical permissible site discharge (PSD) from the development. This PSD shall not be exceeded in all storm events up to the 1 in 20 year Average Recurrence Interval. All excess stormwater shall be detained and/or infiltrated on site through suitable structural means.

- 4820. Prior to the occupation of the development, redundant vehicle crossover(s) are to be removed and the kerbing, verge, and footpath (where relevant) reinstated with grass or landscaping to the satisfaction of the City of Gosnells.
- 4921. Prior to the occupation of the development, the proposed hardstand area is to be paved, sealed and drained to the satisfaction of the City of Gosnells.
- 2022. Prior to the commencement of development works, the applicant is to submit, have approved, and thereafter implement, a management plan detailing how risks of wind and/or water borne erosion and sedimentation and dust will be minimised during the works and thereafter, to the satisfaction of the City of Gosnells.
- 2423. Prior to the occupation of the development, all existing septic tanks and leach drains are to be decommissioned and all components removed to the satisfaction of the City of Gosnells, with the applicant providing a Statutory Declaration confirming as such.
- 2224. Prior to applying for a Building Permit, satisfactory arrangements being made with the City of Gosnells for the disposal of industrial wastewater, including:
 - (i) The approval of the Water Corporation for disposal of all industrial wastewater produced from activities on site;

- (ii) Provision of a bunded washdown area a minimum of 75mm in height, serviced by an approved petrol and oil waste disposal treatment system is required. Washdown areas greater than 20min size must be roofed;
 - (iii) Detailed plans and specifications of the petrol and oil waste disposal treatment system; and
 - (iv) Registration of all petrol and oil waste disposal treatment systems with the Waste Management Division of the Department of Water and Environment Regulation.
- ~~23~~25. Prior to applying for a Building Permit, arrangements being made to the satisfaction of the City of Gosnells for the amalgamation of lots 3, 4, 17, 20, 21, 42, 201 and 500 Albany Highway, Maddington into one Certificate of Title. The amalgamation must be completed prior to occupation of the development.
- ~~24~~26. Prior to the occupation of the development, a notification under section 70A of the transfer of Land Act 1893 must be registered over the Certificate of Title of the subject lot to notify owners and prospective purchasers of the land of the factor affecting the use of the land.
- (i) The notification is to be prepared and executed at the applicant's cost to the satisfaction of the City of Gosnells and is to state as follows:
 - (ii) 'This land is within a bushfire prone area as designated by an Order made by the Fire and Emergency Services Commissioner and is subject to a Bushfire Management Plan. Additional planning and building requirements may apply to development on this land.'
- ~~25~~27. Prior to applying for a Building Permit, a Bushfire Management Plan and Emergency Evacuation Plan shall be prepared in accordance with State Planning Policy 3.7 - Planning in Bushfire Prone Areas and the Guidelines for Planning in Bushfire Prone Areas, endorsed by the City of Gosnells in consultation with the Department of Fire and Emergency Services, and thereafter implemented to the satisfaction of the City of Gosnells.
- ~~26~~28. Prior to applying for a Building Permit, a Waste Management Plan is to be submitted and approved to the satisfaction of the City of Gosnells and include the following detail:
- (i) the location of bin storage areas and bin collection areas;
 - (ii) the number, volume and type of bins, and the type of waste to be placed in the bins;
 - (iii) management of the bins and the bin storage areas, including cleaning, rotation and moving bins to and from the bin collection areas; and
 - (iv) frequency of bin collections.
 - (v) All works must be carried out in accordance with the Waste Management Plan and maintained at all times, for the duration of development.
- ~~27~~29. Prior to occupation of the development, public rubbish bin facilities must be provided adjacent to the shop frontage so as to be convenient to pedestrians, but positioned so as not to obstruct pedestrian movements, to the satisfaction of the City of Gosnells. Public rubbish bin facilities must be emptied daily, continuously maintained in good condition and the surrounding area kept free of litter thereafter for the duration of the development.
- ~~28~~30. Prior to the commencement of development, in accordance with the requirements of Local Planning Policy 4.11 Public Art Policy, the applicant or landowner is to make a contribution to public art to the value of one per cent (1%) of the estimated cost of the development, but not exceeding \$250,000, by way of:
- (i) Providing public art on the development site, unless otherwise approved by

the City of Gosnells; or

- (ii) Making a cash contribution towards public art, in lieu of (i) above.

Details of the proposed public art shall be provided to the City of Gosnells for approval in accordance with the Information Requirements of Local Planning Policy 4.11 Public Art Policy, thereafter installed prior to the commencement of use and/or occupancy of the development site and maintained by the landowners for the life of the development to the satisfaction of the City of Gosnells.

2931. Prior to occupation or use of the development, vehicle parking, manoeuvring and circulation areas shall be designed, constructed, sealed, drained, line marked and kerbed in accordance with:

- (i) The approved plan(s);
- (ii) Australian/New Zealand Standard AS/NZS 2890.1:2004, Parking facilities, Part 1: Off street car parking (for User Class 1A);
- (iii) Australian/New Zealand Standard AS/NZS 2890.6:2009, Parking facilities, Part 6: Off street parking for people with disabilities;
- (iv) Australian Standard AS 1428.1 2009, Design for access and mobility, Part 1: General Requirements for access New building work (by providing a link to the main entrance of the development by a continuous accessible path of travel); and
- (v) Council's engineering requirements and design guidelines.

The car parking is to be maintained to the satisfaction of the City of Gosnells for the duration of the development.

- ~~30. Prior to applying for a Building Permit, engineering drawings and specifications are to be submitted to and approved by the City of Gosnells in consultation with Main Roads Western Australia for the construction of a signalised intersection at Albany Highway and Pitchford Avenue. The landowner/applicant is responsible for all costs associated with any land acquisition, design, drainage and construction of the road upgrade works. This includes signage, road markings, signals, signage, re-location of services, street lighting, design checks and inspections.~~

~~Prior to the occupation of the development, the signalised intersection is to be constructed in accordance with the approved engineering drawings to the satisfaction of the City of Gosnells in consultation with Main Roads Western Australia.~~

- ~~31. Prior to applying for a Building Permit, engineering drawings and specifications are to be submitted to and approved by the City of Gosnells in consultation with Main Roads Western Australia for the construction of upgrades to Albany Highway, including the proposed deceleration lanes, slip lanes, crossovers, access ways, footpath and modifications to the Gosnells Road West intersection. The landowner/applicant is responsible for all costs associated with any land acquisition, design, drainage and construction of the road upgrade works. This includes signage, road markings, re-location of services, street lighting, design checks and inspections.~~

~~Prior to the occupation of the development, the upgrades to Albany Highway are to be constructed in accordance with the approved engineering drawings to the satisfaction of the City of Gosnells in consultation with Main Roads Western Australia.~~

32. Prior to applying for a Building Permit, the landowner/applicant must submit a request to the City of Gosnells for amenity tree evaluations for all verge trees, including within the Albany Highway road reserve. The amenity value and removal cost of the street trees, in accordance with the amenity tree evaluations, must be paid prior to the occupation of the development.

The landowner/applicant must submit a request to the City of Gosnells in writing for an invoice to meet the total cost of the removal of the street trees.

The landowner/applicant is not permitted to undertake removal of, or engage a contractor to, undertake removal of any street tree. The City of Gosnells will remove the trees.

- ~~33. The applicant shall submit prior to lodging an application for a building permit, an application to amend this approval to include Lot 20 in the approved plans for development.~~
- ~~34~~³³. The development is approved until the 15 April 2028, if the development is not substantially commenced by this date, the approval shall lapse and be of no further effect.
34. Prior to the issue of a Building Permit, the applicant must undertake a 15% design concept plan to determine the land requirements for both signalised access points. The concept plan is to demonstrate the land required to accommodate the signal infrastructure, truncations, sight lines, existing infrastructure, footpath and verge to Main Roads requirements.
35. Prior to occupation of the development, the land required for the widening of Albany Highway, as shown on the Land Protection Plan No.201432-0109 (enclosed), must be ceded free of cost to the State of Western Australia without any payment of compensation.
36. Prior to occupation of the development, the land required for the widening of Albany Highway, as per Condition 33 and 34, must be ceded free of cost to the State of Western Australia without any payment of compensation.
37. Prior to occupation of the development, easement(s) in accordance with Sections 195 and 196 of the Land Administration Act 1997 for the benefit of the City of Gosnells and Main Roads WA are to be placed on the certificate(s) of title of Lot 20 specifying access rights. Notice of this easement(s) is to be included on the diagram or plan of survey (deposited plan).
38. No works are permitted within the Albany Highway Road Reservation unless Main Roads has issued a Working on Roads Permit.
39. No part of the development, other than approved landscaping is to be located within the land requirement for Albany Highway as detailed in the enclosed Land Protection Plan No.201432-0109.
40. Any proposed illumination of the signage must not exceed 300 cd/m² (candela per square metre) during the daytime and 150 cd/m² during nighttime.
41. The signs must not contain fluorescent, reflective or retro-reflective colours or materials.
42. The signs shall only display static content of the business operating on the subject site.
43. Stormwater shall not be discharged to the Albany Highway Road Reserve or the widened road reservation.
44. The 2,186m² 'pad site' shown on the approved Site Plan is not part of this application and is subject to future development applications.

45. Prior to occupation, the development shall be connected to the reticulated sewerage system to the specification of the Water Corporation and to the satisfaction of the City of Gosnells.

Advice Notes:

1. The associated plans and conditions approved under this development approval showing or requiring certain road access to roads within the jurisdiction of Main Roads WA and require the subsequent approval of Main Roads of WA for that access and should be read as subject to the jurisdiction of Main Roads of WA.
2. The upgrading/widening of Albany Highway is not in Main Roads current 4-year forward estimated construction program and all projects not listed are subject to change without notice, and Main Roads assumes no liability for the information provided.
3. Approval of signals or intersection modifications do not form part of this application. The installation of traffic signals will require further approval from Main Roads under the Main Roads Act 1930.
4. This property is affected by land reserved in the Metropolitan Region Scheme as shown on the attached extract of the Main Roads Land Protection Plan No.201432-0109.
5. The applicant is required to submit an Application form to undertake works within the road reserve prior to undertaking any works within the road reserve. Application forms and supporting information about the procedure can be found on the Main Roads website > Technical & Commercial > Working on Roads.

Part C – Item 4.1b - Albany Highway, Lots 3, 4, 8, 17, 21, 23, 24, 42, 200, 201, 500 and 501 Albany Highway – MADDINGTON BUNNINGS WAREHOUSE, PRIVATE DRIVEWAY & LIMESTONE TRACK – FORM 2.2 MODIFICATIONS AND APPROVAL EXTENSION.

Form 2 – Responsible Authority Report
(Regulation 17)

DAP Name:	Outer Metro DAP	
Local Government Area:	City of Gosnells	
Proposed Amendments:	• Reduction in size and retail floor space of the warehouse. • Connection to Albany Highway Via the traffic lights at Gosnells Road West; and • Inclusion of driveway access to the dwelling on Lot 5 Albany Highway, Gosnells.	
Applicant:	Element	
Owner:	Bunnings Properties Pty Ltd, Western Australian Planning Commission	
Value of Amendment:	\$ 20 million	
Responsible Authority:	Western Australian Planning Commission	
Authorising Officer:	A/Planning Director, Metro South	
WAPC Reference:	25-50473-1	
DAP File No:	DAP/18/01540	
Date of Original DAP decision:	22 January 2020	
Application Received Date:	21 May 2025	
Application Statutory Process Timeframe:	60 Days	
Attachment(s):	1- Location Plan 2 – Proposed Amended Development Plans 3 – Form 1 Approved Site Plan 4 – Form 1 Decision 5 – Form 2.1 Approved Plan 6 – Form 2.1 Decision 7 – Bushfire Vegetation Classification	
Is the Responsible Authority Recommendation the same as the Officer Recommendation?	☐ Yes	Complete Responsible Authority Recommendation section
	☐ N/A	
	☐ No	Complete Responsible Authority and Officer Recommendation sections

Responsible Authority Recommendation

That the Outer Metro DAP resolves to:

1. **Accept** that the DAP Application reference DAP/18/01540 as detailed on the DAP Form 2 dated 21 May 2025 is appropriate for consideration in accordance

with regulation 17 of the *Planning and Development (Development Assessment Panels) Regulations 2011*;

2. **Approve** DAP Application reference DAP/18/01540 and accompanying plans (TP-01, TP-02, TP-03, EP18-125) in accordance with Clause 68 of Schedule 2 (Deemed Provisions) of the *Planning and Development (Local Planning Schemes) Regulations 2015*, for the proposed minor amendment to the approved Warehouse (Showroom) for Bunnings Group Ltd and Limestone Track at Lots 3, 4, 17, 21, 23, 42, 200, 201, 500 and 501 Albany Highway, Maddington subject to:

Amended Conditions

7. Prior to the commencement of works, plans and technical specifications for a shared path extending from Gosnells Road West to Pitchford Avenue, adjacent to the Canning River foreshore shall be submitted and approved to the specification of the Department of Biodiversity, Conservation, and Attractions, City of Gosnells and Main Roads Western Australia and to the satisfaction of the Western Australian Planning Commission.
8. Prior to the commencement of works, a Landscape and Lighting Plan shall be submitted and approved to the specification of the Department of Biodiversity, Conservation and Attractions, the City of Gosnells and to the satisfaction of the Western Australian Planning Commission.
22. Prior to occupation of the development, a principal shared path shall be installed, in accordance with the plans and technical specifications approved through Condition No. 2, at no expense to the Crown, to the specification of the Department of Biodiversity, Conservation and Attractions and to the satisfaction of the Western Australian Planning Commission.
25. Prior to commencement of works, amended plans are to be submitted to the satisfaction of the Western Australian Planning Commission and to the specifications of the Department of Biodiversity, Conservation and Attractions showing removal of the retaining walls at the rear of the site where it does not immediately abut a vehicle circulation road and provision of a landscaped slope to the adjoining Parks and Recreation reserve.

New Conditions

26. Prior to the issue of a Building Permit, the applicant is to undertake a 15% design concept plan to determine the land requirements for both signalised access points. The concept plan is to demonstrate the land required to accommodate the signal infrastructure, truncations, sight lines, existing infrastructure, footpath and verge to the specifications of Main Roads and the satisfaction of the Western Australian Planning Commission.

27. Prior to occupation of the development, the land required for the widening of Albany Highway, as per Condition 26, must be transferred free of cost to the Commissioner of Main Roads without any payment of compensation.
28. Prior to occupation of the development, the land required for the widening of Albany Highway, as shown on the Land Protection Plan No.201432-0109 (enclosed), must be transferred free of cost to the Commissioner of Main Roads without any payment of compensation.
29. Prior to occupation of the development, the applicant is to design and construct the required upgrades to Albany Highway and the intersections of Gosnells Road West and Pitchford Avenue to the specifications of Main Roads and to the satisfaction of the Western Australian Planning Commission. This includes any proposed deceleration lanes, slip lanes, crossovers, access ways and footpaths.
30. Easement(s) in accordance with Sections 195 and 196 of the Land Administration Act 1997 for the benefit of the Western Australian Planning Commission are to be placed on the certificate(s) of title of the amalgamated lot required by Condition 30 to the satisfaction of the Western Australian Planning Commission. Notice of this easement(s) is to be included on the diagram or plan of survey (deposited plan). The easement(s) are to state as follows: "access".
31. Easement(s) in accordance with Sections 195 and 196 of the Land Administration Act 1997 for the benefit of Lot 5 (No. 2097) Albany Highway, Gosnells are to be placed on the certificate(s) of title of lots containing the proposed arrangement for Lot 5 to access Albany Highway to the satisfaction of the Western Australian Planning Commission. Notice of this easement(s) is to be included on the diagram or plan of survey (deposited plan). The easement(s) are to state as follows: "access"
32. Prior to the occupation of the development, the applicant is to construct a 6m wide crossover to allow access from the proposed private driveway to the Canning River foreshore to the satisfaction of the Western Australian Planning Commission.
33. If development has not substantially commenced within two years of the date of this letter, the approval shall lapse and be of no further effect.

Amended Advice Notes

2. The Wetland Buffer Management Plan should address wetland values and how those values will be protected from the various urban threats including weeds and nutrient/hydrocarbon export on an ongoing basis. Provide details on any works proposed within the buffer area and how the works will be managed to protect the wetland and existing vegetation.
All significant vegetation should be identified and, where trees must be removed, replacement trees are to be planted at rate of no less than three (3) for each tree removed and those trees maintained to ensure ongoing viability.

New Advice Notes

14. Regarding Condition 4, Guidance for preparation of a Construction Environmental Management Plan is provided in the Department of Biodiversity Conservation and Attractions Guidance Note - Construction Environmental Management Plans and Swan and Canning River Management Authority Policies.
15. Regarding Condition 5, It is recommended that the biofilters are designed in accordance with the: *Adoption Guidelines for Stormwater Biofiltration Systems* (Payne et al. 2015) and the *Vegetation Guidelines for Stormwater Biofilters in the South-West of Western Australia* (Monash University 2014). The plan shall address, unless otherwise agreed in writing, that:
 - a) stormwater run-off from constructed impervious surfaces generated by small rainfall events(i.e. the first 15 mm of rainfall) has been retained and/or detained at-source as much as practical (noting that untreated stormwater will not be permitted to enter the river).
 - b) pre-development hydrology for 1 exceedance per year (1 EY) and 1% annual exceedance probability (1% AEP) events (including peak flow rates, run-off volumes, floodplain storage volumes and flood levels) has been maintained (unless alterations have either been published in an approved catchment plan, or have been approved by writing by the Department of Biodiversity, Conservation and Attractions, Department of Water and Environmental Regulation and the Water Corporation, where applicable).
 - c) existing tributaries and surface water flow paths have been retained, or it is demonstrated that replacement with piped systems will maintain or improve the habitat values and water quality of receiving waterways.
 - d) details of any subsoil drains.
16. Regarding Condition 6, the Wetland Buffer Management Plan should include:
 - a) the number of plants (and species) to be removed (noting that any native plants should be relocated where possible)
 - b) the location, details of the planting densities and species composition proposed for each area (noting that appropriate local native species should be planted in riparian zones at a ratio of 500:50:5 herbs/sedges:shrubs:trees for each 100m²)
 - c) a schedule of works
 - d) weed control, including target species and any chemicals to be used, and its management within a water sensitive environment
 - e) stabilisation measures (eg matting type and extent bioengineering solutions),
 - f) a reticulation plan, indicating type and location of sprinkler, bubbler, drippers and if bore or scheme water will be utilised
 - g) fencing requirements
 - h) ongoing monitoring and maintenance requirements
17. Regarding Condition 8, lighting should be designed to minimise light spill so that fauna, community enjoyment and visual amenity are not unacceptably affected. All lighting is to be consistent with the National Light Pollution Guidelines for Wildlife (Department of Climate Change, Energy, the

Environment and Water, 2023) and AS4282 Control of the Obtrusive Effects of Outdoor Lighting.

All other conditions and requirements detailed on the previous approval dated 22 January 2020 and the Form 2 approval dated 13 November 2020 shall remain unless altered by this application.

Details: outline of development application

Region Scheme	Metropolitan
Region Scheme Zone/Reserve	Urban, Regional Open Space
Local Planning Scheme	City of Gosnells Local Planning Scheme No. 6
Local Planning Scheme Zone/Reserve	Residential Development
Structure Plan/Precinct Plan	N/a
Structure Plan/Precinct Plan Land Use Designation	N/a
Use Class (proposed) and permissibility:	Warehouse, Showroom
Lot Size:	4 hectares (Urban) 3.24 hectares (Parks and Recreation)
Net Lettable Area (NLA):	15,085m ²
Number of Dwellings:	N/a
Existing Land Use:	Vacant
State Heritage Register	No
Local Heritage	☒ N/A ☐ Heritage List ☐ Heritage Area
Design Review	☒ N/A ☐ Local Design Review Panel ☐ State Design Review Panel ☐ Other
Bushfire Prone Area	Yes
Swan River Trust Area	Yes

Proposal:

A Form 2 application has been received which makes minor changes to the access and floorspace arrangements for an approved Bunnings warehouse located on Albany Highway in Maddington (**Attachment 1 – Location Plan**). The most significant changes are adjustments to the signalised intersection with Gosnells Road West and Albany Highway. This necessitates the removal of a residential crossover and the construction of an alternative driveway to an existing residential dwelling (**Attachment 2 – Proposed Development Plans**).

The Form 2 includes a request for an extension of time for the substantial commencement of development under the MRS for a period of 4 years to align with an existing extension granted by the City of Gosnells.

Background:

An application for development approval for the proposed warehouse was originally received in December 2018. The Western Australian Planning Commission (WAPC) initially recommended the DAP refuse the application for reasons relating to bushfire management, on-site effluent disposal and traffic impacts. The City of Gosnells recommended similarly.

On 22 January 2020, the DAP resolved to conditionally approve the proposed development (**Attachment 3 – Form 1 Development Approval, Attachment 4 Form 1 Approved Site Plan**). The DAP minutes outline the reason for its decision under the MRS:

'The panel considered that the reasons for recommending refusal of the application could be adequately dealt with generally in accordance with draft conditions provided by the WAPC, together with the adopted amendments. The proposed development is entirely consistent with the planning framework and the Panel is satisfied that the regulatory standards with respect to bushfire control, water and sewerage are capable of being met. Main Roads access remains within Main Roads jurisdiction.'

A Form 2 development application (Form 2.1) was lodged in March 2020 in response to conditions relating to the expansion of the site and rationalisation of access. The Form 2 modifications were granted approval on 24 September 2020.

The current approved development, including approved Form 2.1 modifications, comprises the following:

- a single storey warehouse with a maximum height of 11m and a total retail floor area of 16,085m²;
- car park with 310 parking bays (including trailer and accessible bays);
- a pad site/excess land of 3,072m² for future development;
- associated signage;
- a 7-metre wide limestone track for the purpose of mitigating bushfire impacts by providing additional land area for required separation distance.
- A new signalised intersection with Pitchford Avenue at the northern end of the development. The intersection design allows for access to the site via left-in, straight-in and left-out vehicle movements.
- Modifications to the Gosnells Road West signalised intersection to allow access to the site via straight-in, left-out and right-out vehicle movements;
- A left-in vehicle movement mid-way along the site.
- A principle shared path running along the Canning River foreshore.

(Attachment 5 – Form 2.1 Development Approval as modified by Form 2.1, Attachment 6 Form 2.1 modified site plan)

Since this approval, the applicant has been liaising with Main Roads to resolve access arrangements. The applicant has also been liaising with the adjoining landowner and the Department of Biodiversity, Conservation and Attractions with respect to the design of the alternative driveway. The development plans have been updated to reflect these changes.

Legislation and Policy:

Legislation

Planning and Development Act 2005

Metropolitan Region Scheme - Clause 27 (1)(c)

Planning and Development (Development Assessment Panels) Regulations 2011 – Regulation 17

Main Roads Act 1930

Instrument of Delegation

The Form 1 application required separate development approval from the WAPC under the MRS as the development is located on land which is partly reserved and is within and abuts the Swan Development Control Area (DCA).

The Form 2 requires the approval of the DAP under Regulation 17(1) of the *Planning and Development (Development Assessment Panels) Regulations 2011* (the Regulations) which states:

"An owner of land in respect of which a development approval has been granted by a DAP pursuant to a DAP application may apply for the DAP to do the following - ...

(c) to amend an aspect of the development approved which, if amended, would not substantially change the development if approved."

The Form 2 application proposes to amend an approved development for which the WAPC was the responsible authority under the MRS. Accordingly, the WAPC remains the responsible authority under the MRS.

State Government Policies

Government Sewerage Policy 2019

State Planning Policy 2 - Environment and Natural Resources Policy - Section 5.2: Water Resources

State Planning Policy 2.8 - Bushland Policy for the Perth Metropolitan Region – Section 5.1: Bush Forever areas

State Planning Policy 2.10 - Swan-Canning River System - Section 8.5: Upper Canning and Southern Rivers

State Planning Policy 3.7 - Planning in Bushfire Prone Areas - Section 6.5: Information to accompany development applications

Development Control Policy 5.1 - Regional Roads (vehicular access) -Section 3.3: Development Requirements

Development Control Policy 5.3 - Use of Land Reserved for Parks and Recreation and Regional Open Space - Section 5: Policy Measures

Consultation:

Main Roads Western Australia (MRWA) - MRWA support the application subject to conditions.

Department of Biodiversity, Conservation and Attractions (DBCA) – DBCA make no objections subject to conditions to protect and manage the Canning River foreshore.

Department of Fire and Emergency Services (DFES) - DFES has requested additional information to address changes since the original approval both in relation to the policy framework and the surrounding bushfire environment.

Department of Water and Environmental Regulation (DWER) - No additional comments provided.

Planning Assessment:

MRS Zoning /Reservation

The proposed development is located on land zoned Urban and portions are reserved Regional Open Space under the MRS, with a Bush Forever overlay. Access to the development is via Albany Highway a Primary Regional Road (PRR).

The proposed Bunnings warehouse/showroom as amended is consistent with the purpose of the Urban zoning. The proposed limestone track acts as a firebreak, therefore, is consistent with the purpose of the Regional Open Space (ROS) reservation.

Currently the ROS reserve contains a crossover onto Albany Highway which serves:

- access to Lot 5 (via an easement over Lot 8); and
- access for the WAPC, which owns Lot 8 and a broader group of landholdings containing the Canning River foreshore ROS reserve.

The original development approval includes a condition for additional urban zoned land to be transferred to the WAPC for foreshore purposes because this land contains a conservation wetland. This is proposed to be expanded to reflect the development outcomes and preservation of wetland and foreshore attributes.

The development application proposes to construct a driveway to facilitate access to Lot 5 through Lot 8 and through the additional land to be ceded to the WAPC. The development plans (refer **Attachment 2** plan reference TP-01-B) illustrate this arrangement and the applicant has provided more detailed renderings to illustrate this (see below).



It will be necessary for the WAPC to also utilise this driveway to access the Canning River Foreshore for maintenance purposes. A condition of approval is recommended for a 6m crossover to be provided from the driveway to allow WAPC access to the Canning River foreshore.

In addition, WAPC will need access rights to continue its maintenance regime along the Canning River foreshore. An approval condition is recommended to ensure that an easement is placed on that new title to allow WAPC access to the foreshore lots through the Bunnings site.

The original approval included a condition for a principle shared path to be constructed on the foreshore connecting to Pitchford Avenue on the northern side of the development. Due to the changes on the southern side of the development, this condition is recommended to be amended to provide a return to the intersection with Gosnells Road west.

Access to Lot 5

Currently, Lot 5 derives access to Albany Highway:

- via an informal arrangement through the adjacent Lot 6; and
- via a crossover to Albany Highway in the vicinity of the Gosnells Road west intersection through Lot 8 with easement rights granted by the WAPC (left in/left out only).

Main Roads supports the removal of this crossover, and the installation of the proposed driveway and associated easements to allow access to Lot 5 via the Bunnings site. The removal of the crossover is required for Albany Highway to operate safely and efficiently. Traffic volumes are significant in this location (approximately 26,000 vehicles per day) and a freight route. Main Roads have prepared the Albany Highway Access Strategy for a broader section of Albany Highway including the section fronted by the subject site. This involves the closure of crossovers and the use of easements to allow access across multiple lot frontages. The proposed arrangement is consistent with this access strategy.

The access arrangement for that landowner, as depicted on the development plans, would involve:

- Exiting Lot 5 - a right turn movement from the driveway onto the Bunnings access road, allowing left or right turn onto Albany Highway or straight through onto Gosnells Road West.
- Entering Lot 5 – northbound and south bound left-in and right in via slip lanes to an entry located approximately 130m north of Gosnells Road West.

This would entail access to Lot 5 through the Bunnings car park and access driveways. The applicant has been liaising with the landowner on this arrangement, and while the landowner acknowledges the need for the access to be modified, remains concerned that the full range of turning movements would not be available under the current proposal. It is noted that the existing crossover to Lot 5 is limited in available turning movements, is unsafe and conflicts with the Gosnells Road West intersection. The access to the subject site is dependent on Main Roads approval and this arrangement is the only viable solution. In order to rationalise the access arrangement, it is recommended that a condition of approval be imposed to ensure that the landowner of Lot 5 is provided with an access easement over the subject site.

Canning River

The site is within and adjacent to the Swan Canning DCA due to the location of the site abutting the Canning River. This area contains large trees and is mapped as a resource enhancement wetland. The applicant has designed the residential driveway in a manner that is responsive to the natural environment. Roadway battering and clearing of some trees will be required. DBCA has reviewed these plans and has provided conditions to ensure that appropriate landscape management, stormwater management and tree retention strategies are in place. This arrangement would improve and enhance the natural environment in accordance with the Bush Forever designation. Approval conditions are recommended accordingly.

Bushfire

The amended plans do not alter the treatment of the bushfire threat adjacent to the site. The original application was supported by a Bushfire Management Plan and approval conditions are in place for an update Bushfire Management Plan to be prepared, including evacuation management.

In determining the original application, the DAP noted that the proposed development was entirely consistent with the planning framework and was satisfied that the regulatory standards with respect to bushfire control, were capable of being met. The amended plans do not propose any modifications or information that would alter this position.

The proposal was referred to DFES which advised that consideration should be given to change to the policy framework and the natural environment since the previous approval was granted. In this regard the applicant has advised that changes to SPP 3.7 *Bushfire* relate to landscape scale bushfire which is not applicable to the subject site. A review of the vegetation in the area indicates no significant change, other than a reduction in bushfire threat due to a nearby residential development.

The DBCA indicated that the vegetation within the Canning River foreshore should be classified as Forest for the purpose of bushfire assessment. The current bushfire management plan identifies the portion of bush containing the resource enhancement wetland and its buffer as Forest (**Attachment 7 – Bushfire Vegetation Classification**). The remaining areas of foreshore have been maintained in a Grassland over the longer term. This approach was accepted as part of the previous Form 1 approval.

Sewer Connection

The original approval included a condition for the subject site to be connected to reticulated sewer. The applicant has queried the need for this condition where on-site effluent disposal may be used.

The applicant has advised that the cost of providing sewer would be significant if a connection is required to the network at Helm Street, approximately 500m to the northwest. Alternatively, the Water Corporation has advised that there is a private sewer on the site. Preliminary investigations by the applicant has indicated this may be a viable option, however further detailed investigations and consultations with Main Road and Water Corporation are required.

The DBCA has recommended connection to sewer to protect the sensitive environment of the Canning River system.

Given the Form 1 approval required connection to sewer, and various options may be explored, connection to sewer is recommended as a condition of approval.

Access Conditions

Main Roads recommends a range of conditions relating to the design and construction of access points to Albany Highway. These conditions are recommended for the most part, where they relate to regional level considerations including road design, ceding of land and road construction.

Extension of Time

The original development approval was granted in January 2020 and has since lapsed. Cl. 55 (1) (a) of the Metropolitan Region Scheme, allows for an applicant to request amend the approval to extended the period in which the development may be substantially commenced. This may be made during or after the period within the development must be substantially commenced.

Delays to the commencement of development have arisen due to the need to resolve complex access arrangements with Main Roads and ensuring appropriate management arrangements for the Canning River Foreshore. These issues have been addressed by the applicant and will require further refinement through conditions of development approval. Accordingly, the extension of time for two (2) years from the date of the Form 2.2 decision is supported and a condition of approval is recommended to clarify this.

Conclusion:



The amendments to the proposed development are minor in nature and do not depart substantially from the development previously approved by the DAP. Additional approval conditions are recommended:

- a) to address the impacts of the proposed driveway on the Regional Open Space/Bush Forever; and
- b) To address Main Roads requirements for the construction of intersections and ceding of land for Albany Highway.



Legend

- Cadastre (View 1)
- Region Scheme Boundary
- Bush Forever Areas
- Region Scheme Zones and Reserves
 - Parks and recreation
 - Primary regional roads
 - Railways
 - Urban
 - Urban deferred
 - Waterways

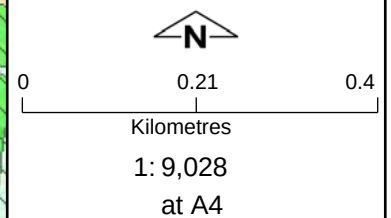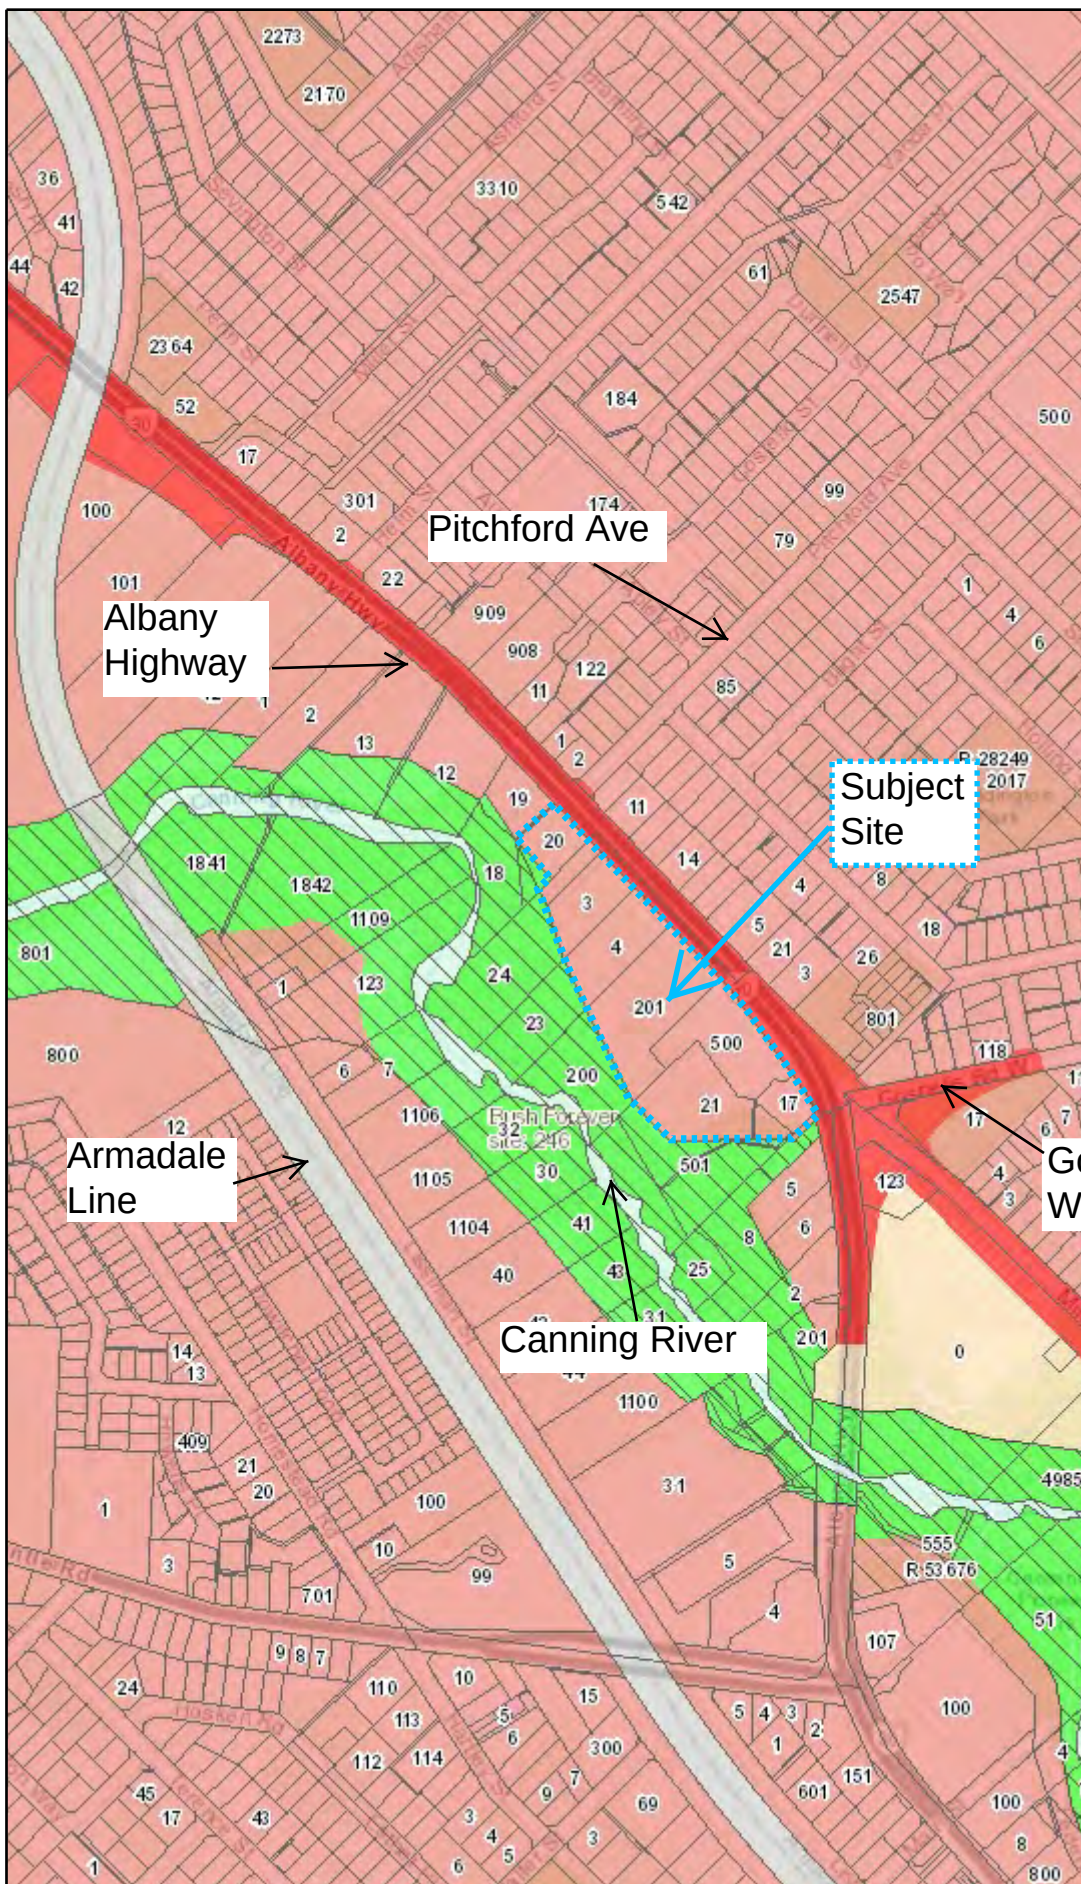

Projection:
WGS 1984 Web Mercator Auxiliary Sphe

Notes:

The data that appears on the map may be out of date, not intended to be used at the scale displayed, or subject to license agreements. The map should only be used in matters related to Department of Planning, Lands and Heritage business.

Map was produced using DPLH's Inquiry.

InQuery Map

DPLH BUSINESS USE ONLY



LG Ref: DA18/00283
DAP Ref: DAP/18/01540
WAPC Ref: 25-50473-1
Enquiries: (08) 6551 9919

Mr Matt Raymond
element
Level 18
191 St Georges Terrace
Perth WA 6010

Dear Mr Raymond

**METRO EAST JDAP - CITY OF GOSNELLS AND WESTERN AUSTRALIAN
PLANNING COMMISSION (WAPC) - DAP APPLICATION - DA18/00283 -
DETERMINATION**

Property Location:	Lots 3, 4, 17, 21, 42, 201 and 500 (2087) Albany Highway, Maddington
Application Details:	Bunnings Warehouse

Thank you for your Form 1 Development Assessment Panel (DAP) application and plans submitted to the City of Gosnells on 4 December 2018 for the above-mentioned development.

This application was considered by the Metro East JDAP at its meeting held on 22 January 2020, where in accordance with the provisions of the City of Gosnells Local Planning Scheme No. 6 and Metropolitan Region Scheme, it was resolved to **approve** the application as per the attached notice of determination.

Should the applicant not be satisfied by this decision, an application may be made to amend or cancel this planning approval in accordance with regulation 17 and 17A of the *Planning and Development (Development Assessment Panels) Regulations 2011*.

Please also be advised that there is a right of review by the State Administrative Tribunal in accordance with Part 14 of the *Planning and Development Act 2005*. Such an application must be made within 28 days of the determination, in accordance with the *State Administrative Tribunal Act 2004*.

Should you have any queries with respect to the conditions of approval, please contact Mr Richard Curtis on behalf of the City of Gosnells on 9397 3184 or Ms Frances Page-Croft on behalf of the WAPC on 6551 9290.

Yours sincerely,

DAP Secretariat

5 February 2020

Encl. DAP Determination Notice
Approved Plans



Government of **Western Australia**
Development Assessment Panels

Cc: Ms Frances Page-Croft and PSO Admin
Western Australian Planning Commission (WAPC)

Mr Richard Curtis
City of Gosnells



Planning and Development Act 2005

City of Gosnells Local Planning Scheme No. 6 and Metropolitan Region Scheme

Metro East Joint Development Assessment Panel

**Determination on Development Assessment Panel
Application for Planning Approval**

Property Location: Lots 3, 4, 17, 21, 42, 201 and 500 (2087) Albany Highway,
Maddington

Application Details: Bunnings Warehouse

In accordance with regulation 8 of the *Planning and Development (Development Assessment Panels) Regulations 2011*, the above application for planning approval was **granted** on 22 January 2020, subject to the following:

PART A – CITY OF GOSNELLS LOCAL PLANNING SCHEME NO.6

Approve the DAP Application reference DAP/18/01540 and accompanying plans date stamped 1 October 2019 in accordance with the City of Gosnells Town Planning Scheme No.6 and Clause 68(2)(b) of the Planning and Development (Local Planning Schemes) Regulations 2015 - Schedule 2 - Deemed Provisions, subject to the following conditions:

1. The warehouse (including bagged goods, nursery, goods inwards, timber trade sales, building materials/landscape yard areas) shall be constructed using weather-proof material with impervious and chemically resistant flooring, designed and graded to contain any spills and wastewater generated from the operation. All spills and wastewater shall be disposed to sewer (subject to Water Corporation consent) or at a licenced waste disposal facility.
2. Prior to any fill and/or top soil being brought onto the site, the landowner/applicant shall demonstrate to the satisfaction of the City of Gosnells in consultation with the Department of Biodiversity, Conservation and Attractions that all material is certified clean, uncontaminated, and free from rubber, weeds and diseases, and is suitable from a geotechnical perspective, for the proposed works.
3. Prior to any works occurring within the Parks and Recreation reserve, a Construction Environmental Management Plan is to be submitted and approved to the satisfaction of the City of Gosnells in consultation with the Department of Biodiversity, Conservation and Attractions and the Western Australian Planning Commission.

All works within the Parks and Recreation reserve are to be carried out in accordance with the approved Construction Environmental Management Plan.

4. No debris, rubbish or any other deleterious matter shall be placed on the Parks and Recreation Reserve or be allowed to enter the Canning River.
5. No dewatering tail-water is to be discharged directly or indirectly (e.g. via the stormwater system) into the Canning River unless a Dewatering Management



Plan has been approved by the City of Gosnells in consultation with the Department of Biodiversity, Conservation and Attractions and the Western Australian Planning Commission.

In the event that dewatering tail-water is required to be discharged into the Canning River, discharge is to be carried out in accordance with the approved Dewatering Management Plan.

6. The garrison fencing installed on top of the retaining walls on the western boundaries shall be visually permeable to a maximum height of 1.8m and be black in colour.
7. Prior to the commencement of development, an updated Stormwater Management Plan is to be submitted and approved to the satisfaction of the City of Gosnells in consultation with the Department of Biodiversity, Conservation and Attractions and the Western Australian Planning Commission. Stormwater runoff from constructed impervious surfaces generated by small rainfall event (i.e. the first 15mm of rainfall) must be retaining and/or detailed at-source as much as practical and will not be permitted to enter the wetland buffer or Canning River untreated.
8. Prior to the commencement of development, a Wetland Management Plan is to be submitted, approved and thereafter implemented to the satisfaction of the City of Gosnells in consultation with the Department of Biodiversity, Conservation and Attractions and the Western Australian Planning Commission.
9. Prior to applying for a Building Permit, detailed plan(s) for the design and alignment of the limestone track and principal shared path are to be submitted and approved to the satisfaction of the City of Gosnells in consultation with the Department of Biodiversity, Conservation and Attractions and the Western Australian Planning Commission. The following details are to be included:
 - (i) Pathway design in accordance with *Australian Standard AS2156.2 - Walking Tracks - Infrastructure Design*;
 - (ii) The alignment of the limestone track and pathway with separation distances to existing vegetation consistent with tree protection zones as defined in *Australian Standard AS4970-2009 - Protection of Trees on Development Sites*;
 - (iii) Earthworks and fill levels in accordance with the Construction Environmental Management Plan; and
 - (iv) Details of any stormwater run-off, to prevent erosion.



10. Prior to the occupation of the development, the limestone track and pathway shall be:
 - (i) Installed in accordance with the detailed plan(s) at no expense to the Crown; and
 - (ii) Ceded to the Crown free of cost and without any payment of compensation by the Crown, following a defects period as agreed to by the City of Gosnells in consultation with the Western Australian Planning Commission.
11. The trees marked for retention within the wetland buffer area are to be protected during the construction works in accordance with *Australian Standard AS4970-2009 - Protection of Trees on Development Sites*.
12. Prior to applying for a Building Permit, a Landscape Plan for the development site and the adjoining road verge(s) is to be submitted and approved to the satisfaction of the City of Gosnells in consultation with the Department of Biodiversity, Conservation and Attractions and the Western Australian Planning Commission. The following details are to be included:
 - (i) Native vegetation to be planted between the retaining walls on the western boundaries of the site;
 - (ii) Existing street trees and vegetation to be retained on the site;
 - (iii) Landscape treatments such as lawn, mulch areas, paving and bin collection areas;
 - (iv) The location, species, quantity and pot size of proposed trees and shrubs; and
 - (v) Areas to be irrigated.
13. Prior to the occupation of the development, the landscaping and irrigation of the development site and the adjoining verges is to be installed in accordance with the approved Landscape Plan and thereafter maintained to the satisfaction of the City of Gosnells.
14. Prior to the occupation of the development, the Resource Enhancement Wetland (14428) and associated buffer are to be transferred to the Western Australian Planning Commission free of cost and without any payment of compensation.
15. Prior to applying for a Building Permit, a geotechnical report is to be submitted, detailing site conditions with respect to soil, groundwater and stormwater disposal, to the satisfaction of the City of Gosnells.



16. Prior to the commencement of the development, the applicant is to submit an Acid Sulphate Soils Self-Assessment Form, to the satisfaction of the City of Gosnells. If, as a result of the self-assessment, an Acid Sulphate Soils Report and Acid Sulphate Soils Management Plan are required, those documents must be submitted to and approved by the City of Gosnells, on the advice of the Department of Water and Environmental Regulation.

Where an Acid Sulphate Soils Management Plan is required, all works shall be carried out in accordance with the approved management plan.

17. The applicant shall submit a drainage design, prescribing a functional drainage system, including detailed engineering drawings, and necessary technical information to demonstrate functionality of the design. The design is to be endorsed prior to the lodgement of a Building Permit application and thereafter implemented to the satisfaction of the City of Gosnells.

It should be noted that a maximum stormwater runoff coefficient equivalent to pre development levels shall be applied to calculate the critical permissible site discharge (PSD) from the development. This PSD shall not be exceeded in all storm events up to the 1 in 20 year Average Recurrence Interval. All excess stormwater shall be detained and/or infiltrated on site through suitable structural means.

18. Prior to the occupation of the development, redundant vehicle crossover(s) are to be removed and the kerbing, verge, and footpath (where relevant) reinstated with grass or landscaping to the satisfaction of the City of Gosnells.
19. Prior to the occupation of the development, the proposed hardstand area is to be paved, sealed and drained to the satisfaction of the City of Gosnells.
20. Prior to the commencement of development works, the applicant is to submit, have approved, and thereafter implement, a management plan detailing how risks of wind and/or water borne erosion and sedimentation and dust will be minimised during the works and thereafter, to the satisfaction of the City of Gosnells.
21. Prior to the occupation of the development, all existing septic tanks and leach drains are to be decommissioned and all components removed to the satisfaction of the City of Gosnells, with the applicant providing a Statutory Declaration confirming as such.



22. Prior to applying for a Building Permit, satisfactory arrangements being made with the City of Gosnells for the disposal of industrial wastewater, including:
 - (i) The approval of the Water Corporation for disposal of all industrial wastewater produced from activities on site;
 - (ii) Provision of a bunded washdown area a minimum of 75mm in height, serviced by an approved petrol and oil waste disposal treatment system is required. Washdown areas greater than 20min size must be roofed;
 - (iii) Detailed plans and specifications of the petrol and oil waste disposal treatment system; and
 - (iv) Registration of all petrol and oil waste disposal treatment systems with the Waste Management Division of the Department of Water and Environment Regulation.
23. Prior to applying for a Building Permit, arrangements being made to the satisfaction of the City of Gosnells for the amalgamation of lots 3, 4, 17, 20, 21, 42, 201 and 500 Albany Highway, Maddington into one Certificate of Title. The amalgamation must be completed prior to occupation of the development.
24. Prior to the occupation of the development, a notification under section 70A of the Transfer of Land Act 1893 must be registered over the Certificate of Title of the subject lot to notify owners and prospective purchasers of the land of the factor affecting the use of the land.
 - (i) The notification is to be prepared and executed at the applicant's cost to the satisfaction of the City of Gosnells and is to state as follows:
 - (ii) *'This land is within a bushfire prone area as designated by an Order made by the Fire and Emergency Services Commissioner and is subject to a Bushfire Management Plan. Additional planning and building requirements may apply to development on this land.'*
25. Prior to applying for a Building Permit, a Bushfire Management Plan and Emergency Evacuation Plan shall be prepared in accordance with State Planning Policy 3.7 - Planning in Bushfire Prone Areas and the Guidelines for Planning in Bushfire Prone Areas, endorsed by the City of Gosnells in consultation with the Department of Fire and Emergency Services, and thereafter implemented to the satisfaction of the City of Gosnells.



26. Prior to applying for a Building Permit, a Waste Management Plan is to be submitted and approved to the satisfaction of the City of Gosnells and include the following detail:
- (i) the location of bin storage areas and bin collection areas;
 - (ii) the number, volume and type of bins, and the type of waste to be placed in the bins;
 - (iii) management of the bins and the bin storage areas, including cleaning, rotation and moving bins to and from the bin collection areas; and
 - (iv) frequency of bin collections.
 - (v) All works must be carried out in accordance with the Waste Management Plan and maintained at all times, for the duration of development.
27. Prior to occupation of the development, public rubbish bin facilities must be provided adjacent to the shop frontage so as to be convenient to pedestrians, but positioned so as not to obstruct pedestrian movements, to the satisfaction of the City of Gosnells. Public rubbish bin facilities must be emptied daily, continuously maintained in good condition and the surrounding area kept free of litter thereafter for the duration of the development.
28. Prior to the commencement of development, in accordance with the requirements of Local Planning Policy 4.11 Public Art Policy, the applicant or landowner is to make a contribution to public art to the value of one per cent (1%) of the estimated cost of the development, but not exceeding \$250,000, by way of:
- (i) Providing public art on the development site, unless otherwise approved by the City of Gosnells; or
 - (ii) Making a cash contribution towards public art, in lieu of (i) above.

Details of the proposed public art shall be provided to the City of Gosnells for approval in accordance with the Information Requirements of Local Planning Policy 4.11 Public Art Policy, thereafter installed prior to the commencement of use and/or occupancy of the development site and maintained by the landowners for the life of the development to the satisfaction of the City of Gosnells.



29. Prior to occupation or use of the development, vehicle parking, manoeuvring and circulation areas shall be designed, constructed, sealed, drained, line marked and kerbed in accordance with:
- (i) The approved plan(s);
 - (ii) Australian/New Zealand Standard AS/NZS 2890.1:2004, Parking facilities, Part 1: Off street car parking (for User Class 1A);
 - (iii) Australian/New Zealand Standard AS/NZS 2890.6:2009, Parking facilities, Part 6: Off street parking for people with disabilities;
 - (iv) Australian Standard AS 1428.1 2009, Design for access and mobility, Part 1: General Requirements for access New building work (by providing a link to the main entrance of the development by a continuous accessible path of travel); and
 - (v) Council's engineering requirements and design guidelines.

The car parking is to be maintained to the satisfaction of the City of Gosnells for the duration of the development.

30. Prior to applying for a Building Permit, engineering drawings and specifications are to be submitted to and approved by the City of Gosnells in consultation with Main Roads Western Australia for the construction of a signalised intersection at Albany Highway and Pitchford Avenue. The landowner/applicant is responsible for all costs associated with any land acquisition, design, drainage and construction of the road upgrade works. This includes signage, road markings, signals, signage, re-location of services, street lighting, design checks and inspections.

Prior to the occupation of the development, the signalised intersection is to be constructed in accordance with the approved engineering drawings to the satisfaction of the City of Gosnells in consultation with Main Roads Western Australia.

31. Prior to applying for a Building Permit, engineering drawings and specifications are to be submitted to and approved by the City of Gosnells in consultation with Main Roads Western Australia for the construction of upgrades to Albany Highway, including the proposed deceleration lanes, slip lanes, crossovers, access ways, footpath and modifications to the Gosnells Road West intersection. The landowner/applicant is responsible for all costs associated with any land acquisition, design, drainage and construction of the road upgrade works. This includes signage, road markings, re-location of services, street lighting, design checks and inspections.

Prior to the occupation of the development, the upgrades to Albany Highway are to be constructed in accordance with the approved engineering drawings to the satisfaction of the City of Gosnells in consultation with Main Roads Western Australia.



32. Prior to applying for a Building Permit, the landowner/applicant must submit a request to the City of Gosnells for amenity tree evaluations for all verge trees, including within the Albany Highway road reserve. The amenity value and removal cost of the street trees, in accordance with the amenity tree evaluations, must be paid prior to the occupation of the development.

The landowner/applicant must submit a request to the City of Gosnells in writing for an invoice to meet the total cost of the removal of the street trees.

The landowner/applicant is not permitted to undertake removal of, or engage a contractor to, undertake removal of any street tree. The City of Gosnells will remove the trees.

33. The applicant shall submit prior to lodging an application for a building permit, an application to amend this approval to include Lot 20 in the approved plans for development.

Advice Note:

1. The associated plans and conditions approved under this development approval showing or requiring certain road access to roads within the jurisdiction of Main Roads WA and require the subsequent approval of Main Roads of WA for that access and should be read as subject to the jurisdiction of Main Roads of WA.

PART B – METROPOLITAN REGION SCHEME

Approve DAP Application reference DAP/18/01540 and accompanying plans date stamped 01 October 2019 in accordance with the provisions of Clause 29 of the Metropolitan Region Scheme, subject to the following conditions:

Conditions

1. This decision constitutes planning approval only and is valid for a period of two years from the date of approval. If the subject development is not substantially commenced within the two year period, the approval shall lapse and be of no further effect.
2. The development is to be carried out in accordance with the plans date stamped 01 October 2019 unless otherwise modified as required by the conditions of this approval.

Prior to Commencement Works

3. Prior to any fill and/or top soil being brought onto the site, it shall be demonstrated that all material is certified clean, uncontaminated, and free from rubble, weeds and disease and is geotechnically suitable for the proposed works to the specification of the Department of Biodiversity, Conservation and Attractions and to the satisfaction of the Western Australian Planning Commission.



4. Prior to the commencement of works, a Construction Environmental Management Plan shall be submitted, approved and implemented to the specification of the Department of Biodiversity, Conservation and Attractions and the City of Gosnells and to the satisfaction of the Western Australian Planning Commission.
5. Prior to the commencement of works, an updated Stormwater Management Plan shall be submitted, approved and implemented to the specification of the Department of Biodiversity, Conservation and Attractions, the City of Gosnells and to the satisfaction of the Western Australian Planning Commission.
6. Prior to the commencement of works, a Wetland Buffer Management Plan shall be submitted, approved and implemented to the specification of the Department of Biodiversity, Conservation and Attractions and to the satisfaction of the Western Australian Planning Commission.
7. Prior to the commencement of works, plans and technical specifications for the limestone track and the Principal Shared Path shall be submitted, approved and implemented to the specification of the Department of Biodiversity, Conservation and Attractions and to the satisfaction of the Western Australian Planning Commission.
8. Prior to the commencement of works, a Landscape Plan shall be submitted, approved and implemented to the specification of the Department of Biodiversity, Conservation and Attractions, the City of Gosnells and to the satisfaction of the Western Australian Planning Commission.
9. Prior to the commencement of works, a revised Bushfire Management Plan shall be submitted, approved and implemented to the specification of the City of Gosnells and the Department of Fire and Emergency Services and to the satisfaction of the Western Australian Planning Commission.
10. Prior to commencement of works, a Bushfire Risk Management Plan shall be submitted approved and implemented to the specification of the City of Gosnells and the Department of Fire and Emergency Services to the satisfaction of the Western Australian Planning Commission.



11. Prior to commencement of works, a Bushfire Evacuation (Response) Plan shall be submitted and implemented on the advice of the City of Gosnells and the Department of Fire and Emergency Services to the satisfaction of the Western Australian Planning Commission. The plan shall address the following:
- i) Clearly identify the housekeeping tasks and the emergency evacuation procedure, including the trigger for building evacuation;
 - ii) Information to be included in relation to any relevant building features, such as warning systems;
 - iii) Flammable materials on site to be detailed in the hazards section;
 - iv) Roles and responsibilities of the facility personnel are to be well defined; and
 - v) On-site assembly point to a location outside of the BAL 12.5 contour.

The proposed warehouse is to comply with AS 3959 Section 9 and in particular:

- i) External walls are to be precast panels with fire rated sealed joints to achieve a 90/90/90 FRL;
 - ii) And doors and windows are to be designed and treated in accordance with AS 3959;
 - iii) The roof and any roof penetrations are to comply with AS 3959;
 - iv) Any evaporative air cooling units on the proposed development are to be located to be subject to BAL-19 or less and are to be fitted with ember protection screens (mesh aperture max 2mm) and roof penetrations sealed.
12. Prior to commencement of works, a revised Traffic Impact Assessment shall be submitted and approved to the specification of Main Roads Western Australia and the City of Gosnells to the satisfaction of the Western Australian Planning Commission.

During Works

13. Measures being taken to ensure no vegetation within Bush Forever Site No.246 is removed or disturbed during development works, other than as approved by the development plans, including any secondary impacts from works to provide service infrastructure and drainage to implement the approved plans of development.
14. No debris, rubbish or any other deleterious matter shall be placed on the Parks and Recreation Reserve or be allowed to enter the river.
15. The trees marked for retention within the wetland buffer are to be protected during the construction works in accordance with Australian Standard AS4970-2009 Protection of Trees on Development Sites.
16. No dewatering tailwater is to be discharged directly or indirectly (e.g. via the



stormwater system) into the river unless a dewatering management plan has been approved by the Department of Biodiversity, Conservation and Attractions to the satisfaction of the Western Australian Planning Commission.

17. The garrison fencing installed on top of the retaining walls at the western boundaries shall be open view style of a total height not exceeding 1.8 metres and black in colour.
18. The warehouse (including bagged goods, nursery, goods inwards, timber trade sales, building materials/landscape yard areas) shall be constructed using weather-proof material with impervious and chemically resistant flooring, designed and graded to contain any spills and wastewater generated from the operation. All spills and wastewater shall be disposed to sewer (subject to Water Corporation consent) or at a licensed waste disposal facility.
19. An acid sulphate soils self-assessment form and, if required as a result of the self- assessment, an acid sulphate soils report and an acid sulphate soils management plan shall be submitted to and approved to the specification of the Department of Water and Environmental Regulation before any works are commenced to the satisfaction of the Western Australian Planning Commission. Where an acid sulphate soils management plan is required to be submitted, all development works shall be carried out in accordance with the approved management plan to the specification of the Department of Water and Environmental Regulation and to the satisfaction of the Western Australian Planning Commission.
20. The area of land shown highlighted in the attached plan to be transferred to the Western Australian Planning Commission free of cost and without any payment of compensation.
21. Redundant vehicle crossover(s) to be removed and the kerbing, verge, and footpath (where relevant) reinstated with grass or landscaping to the specification of Main Roads Western Australia and the City of Gosnells, and to the satisfaction of the Western Australian Planning Commission.

Prior to Occupation

22. Prior to occupation of the development, a principal shared path shall be installed within the limestone track corridor at no expense to the Crown, to the specification of the Department of Biodiversity, Conservation and Attractions and to the satisfaction of the Western Australian Planning Commission.
23. Prior to occupation of the development, and in accordance with the approved Landscape Plan, native vegetation shall be planted between the retaining walls on the western boundaries to the specification of the Department of Biodiversity, Conservation and Attractions to the satisfaction of the Western Australian Planning Commission.
24. Prior to occupation, the development shall be connected to the reticulated sewerage system to the specification of the Water Corporation and to the satisfaction of the Western Australian Planning Commission.

Advice Notes



1. The applicant is advised the stormwater management system shall be designed to prevent mobilisation of sediment, nutrients and contaminants (including hydrocarbons) from the site to the river. Stormwater from the proposed development should be managed in accordance with Department of Biodiversity, Conservation and Attractions Policy 49 Planning for Stormwater Management Affecting the Swan Canning Development Control Area, the Department of Water and Environmental Regulation's Stormwater Management Manual for Western Australia and Decision Process for Stormwater Management in WA, and water sensitive urban design principles. Also stormwater runoff from constructed impervious surfaces generated by small rainfall events (i.e. the first 15 mm of rainfall) must be retained and/or detained at-source as much as practical and will not be permitted to enter the wetland buffer or river untreated.
2. The Wetland Buffer Management Plan should address wetland values and how those values will be protected from the various urban threats including weeds and nutrient/hydrocarbon export on an ongoing basis. Provide details on any works proposed within the buffer area and how the works will be managed to protect the wetland and existing vegetation.
3. A pathway to provide public access is to be provided within the limestone track. The pathway design is to comply with Australian Standard AS2156.2 Walking Tracks - Infrastructure Design. Detailed plans for the alignment of the limestone track and pathway with separation distances to existing vegetation that are consistent with a tree protection zone (as defined in Australian Standard AS4970-2009 Protection of Trees on Development Sites) are to be provided. Existing vegetation within the Parks and Recreation reserve is not to be removed. The design should ensure that stormwater run-off does not result in erosion and earthworks undertaken as part of construction are minimised. Details on the fill and levels are to be provided, along with a construction environmental management plan for the works and works schedule.
4. It is understood that for geotechnical reasons it may be beneficial to install the limestone track at the commencement of site works and the principal shared pathway nearer to the completion of site works. The principal shared path and limestone track is to be handed over to the Western Australian Planning Commission (WAPC) as agreed in writing by the WAPC.
5. The landscaping should improve the visual amenity of the interface of the development with the Parks and Recreation reserve. All species used on site should be native to Western Australia, including the trees species in the car park. The Department of Biodiversity, Conservation and Attractions can provide a list of locally native species for reference.
6. The applicant is advised that it is an offence under the Swan and Canning Rivers Management Regulations 2007 to destroy, pull up, cut back or injure any tree, shrub, aquatic plant or other perennial plant that is in the Riverpark or the Swan Canning Development Control Area, except with the approval of the Department of Biodiversity, Conservation and Attractions.



7. With regard to a dewatering management plan, the applicant is advised that the Department of Biodiversity, Conservation and Attractions has dewatering tailwater discharge standards that are required to be met if it is proposed to discharge directly or indirectly (e.g. via the stormwater system) into the river. The Department of Biodiversity, Conservation and Attractions should be contacted for further advice.
8. With regard to the garrison fencing see the Department of Biodiversity, Conservation and Attractions Policy 48 Planning for Development Setback Requirements affecting the Swan Canning Development Control Area for further information.
9. With respect to acid sulphate soils the self-assessment form can be downloaded from the Western Australian Planning Commission's website at:
www.dplh.wa.gov.au

The "acid sulphate soils self-assessment form" makes reference to the Department of Water and Environmental Regulation's "Identification and Investigation of Acid Sulphate Soils" guideline. This guideline can be obtained from the Department of Water and Environmental Regulation's website at:
www.dwer.wa.gov.au

10. This property is on a site where records confirm there is a history of military activities that have resulted in residual UXO. A possibility exists that dangerous items of UXO may still be found on this site. Contact police if a suspicious item that may be UXO is found. Visit www.defence.gov.au/uxo for further information.
11. The Department of Water and Environmental Regulation (DWER) advises that the Canning River Flood Study shows that small portions of Lots 3 and 42 are affected by flooding during a 1 in 100 (1%) Annual Exceedance Probability (AEP) event. The AEP flood levels are expected to range from 6.5m AHD to 7.4 AHD.

Based on the DWER flood plain development strategy for the area, proposed development on the lots is acceptable with regard to major flooding, however a minimum habitable floor level of 0.5 metres above the 1% AEP floor level is recommended to ensure adequate flood protection.

12. Main Roads Western Australia advises the landowner/applicant with regard to the Primary Regional Road Albany Highway:
 - i) no earthworks are to encroach onto the road reserve;
 - ii) no stormwater drainage is to be discharged onto the road reserve; and
 - iii) the landowner/applicant shall make good any damage to the existing verge vegetation within the road reserve.
13. It is recommended that the Urban zoned lots the subject of this approval be amalgamated into one certificate of title to enable the efficient implementation of the development.



Where an approval has so lapsed, no development shall be carried out without further approval having first been sought and obtained, unless the applicant has applied and obtained Development Assessment Panel approval to extend the approval term under regulation 17(1)(a) of the *Planning and Development (Development Assessment Panels) Regulations 2011*.

APPROVED
22-Jan-2020

[illegible]

DEPARTMENT OF PLANNING, LANDS AND HERITAGE	DATE	FILE
	01-Oct-2019	25-50473-1

PRELIMINARY
NOT FOR CONSTRUCTION

Michael Carr A
ACR005 1219

88 Tope Street, South Melbourne VIC
Ph 03 9645 5635 Fax 03 9686 4784
Email mcc@mcarr.com.au

DESIGNER OF THE YEAR 2005
BEST COMMERCIAL BUILDING 2005

 R A I A
**THE ROYAL AUSTRALIAN
INSTITUTE OF ARCHITECTS**


BUNNINGS MADDINGTON
ALBANY HIGHWAY, MADDINGTON, WA

REV	DATE	BY	DESCRIPTION
P1	8-12-2018	PREPARED	PREPARED FILE
P2	8-12-2018	PREPARED	PREPARED FILE
REV.

DEVELOPMENT
ASSESSMENT PANEL

APPROVED
22-Jan-2020

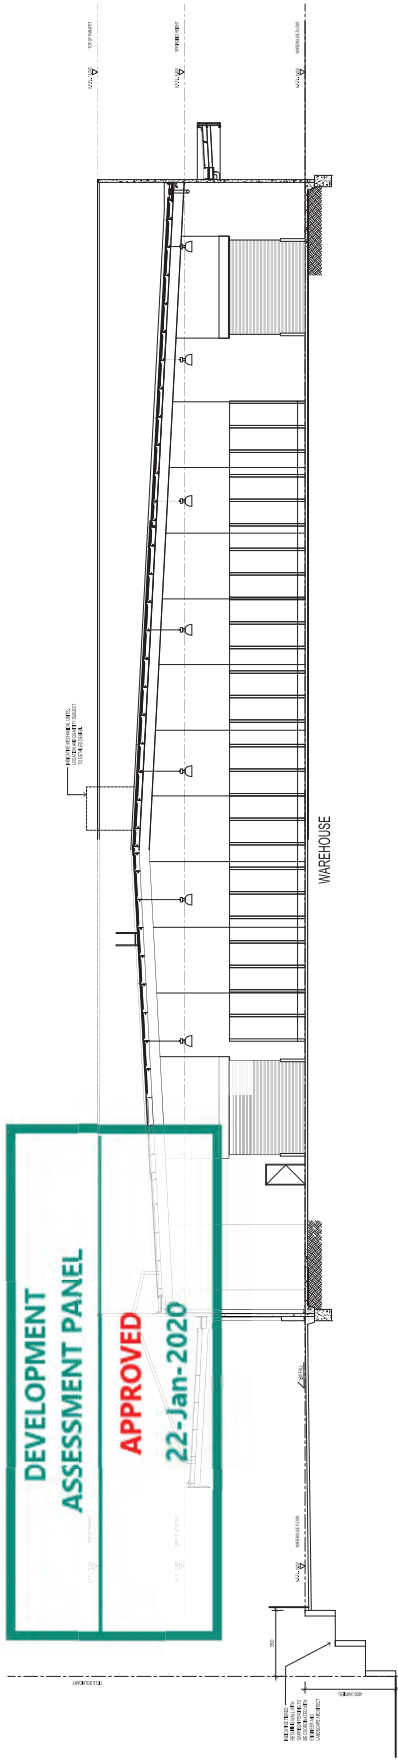

SECTION B-B
1:100

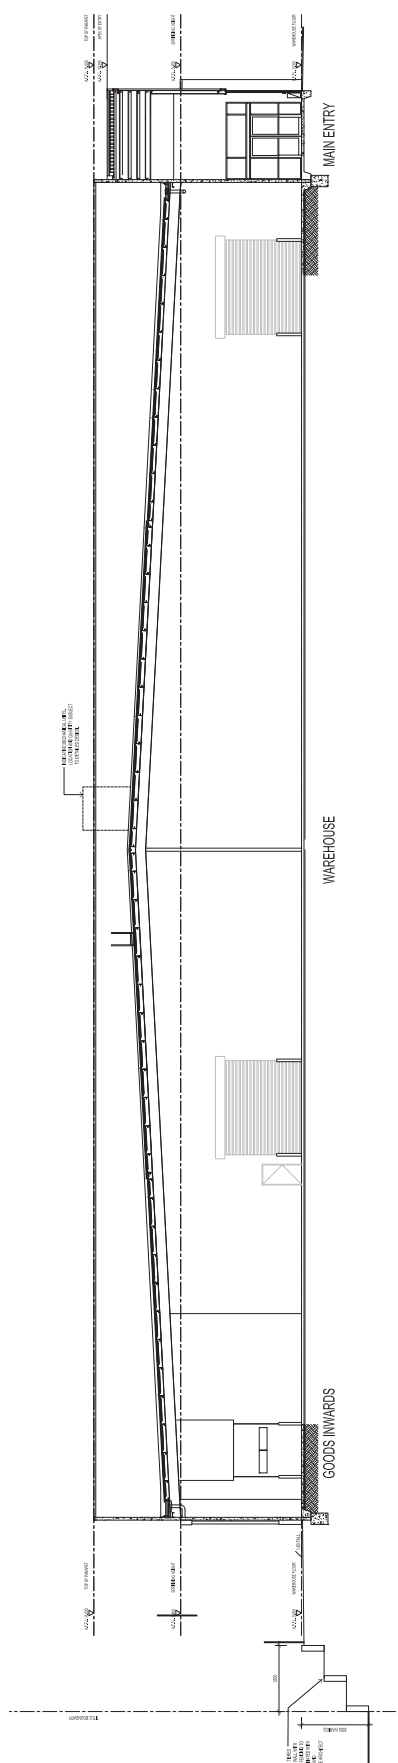


SECTION A-A
1:100

DEPARTMENT OF PLANNING, LANDS
AND HERITAGE

DATE
01-Oct-2019

FILE
25-50473-1

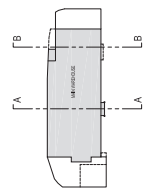

KEY PLAN

PRELIMINARY
NOT FOR CONSTRUCTION

DEVELOPMENT ASSESSMENT PANEL

APPROVED
22-Jan-2020

ATTACHMENT 3

SITE AREA	34,383m ²
BUNNINGS SITE	30,739m ²
PAD SITE & EXCESS LAND	3,644m ²
TOTAL SITE AREA	37,455m²
BUNNINGS AREA	9,140m ²
MAIN WAREHOUSE	78m ²
ENTRY	2,530m ²
TIMBER TRADE SALES	1,580m ²
BUILDING MATERIALS & LANDSCAPE YARD	1,580m ²
BAGGED GOODS CANOPY	1,580m ²
OUTDOOR NURSERY	1,580m ²
GOODS INWARDS	1,420m ²
TOTAL BUNNINGS AREA	14,085m²
CARPARKS (BUNNINGS)	
STANDARD SPACES	288 SPACES
TRAILER BAYS	1 SPACES
ACCESSIBLE SPACES	8 SPACES
TTS SPACES	18 SPACES
TOTAL SPACES	318 SPACES
WOLLEY BAYS	4 BAYS



WAREHOUSE GROUND FLOOR PLAN
1:500

DEPARTMENT OF PLANNING, LANDS
AND HERITAGE

DATE
01-Oct-2019

FILE
25-50473-1

PRELIMINARY
NOT FOR CONSTRUCTION



Michael Carr Architect Pty Ltd
ACN 005 07 018

88 Tope Street, South Melbourne 3205
Ph 03 9446 3035 Fax 03 9446 4084
Email mcar@mcarchitect.com.au



BUNNINGS MADDINGTON
ALBANY HIGHWAY, MADDINGTON, WA

PROJECT No.	17145	DATE:	NOV 2018
SCALE:	AS SHOWN @ A0	DRAWN:	AZ
DRAWING No.	TP-01	REV:	P10
REV:	DATE:	REVISION:	

SITE AREAS	
BUNNINGS SITE	37,539m ²
BALANCE LAND	5,754m ²
TOTAL SITE AREA	43,293m²
BUNNINGS AREAS	
MAIN WAREHOUSE	9,140m ²
ENTRY	78 m ²
TIMBER TRADE SALES	2,530m ²
BUILDING MATERIALS & LANDSCAPE YARD	1,584m ²
BAGGED GOODS CANOPY	1,595m ²
OUTDOOR NURSERY	1,016m ²
GOODS INWARDS	142m ²
TOTAL BUNNINGS AREA	16,085m²
CARPARKS (BUNNINGS)	
STANDARD SPACES	274 SPACES
TRAILER BAYS	12 SPACES
ACCESSIBLE SPACES	6 SPACES
TTS SPACES	18 SPACES
TOTAL SPACES	310 SPACES
TROLLEY BAYS	6 BAYS

DEVELOPMENT
ASSESSMENT PANEL

APPROVED

10-Nov-2020

Form 2 - Amended Plans



WAREHOUSE GROUND FLOOR PLAN
1:500

PRELIMINARY
NOT FOR CONSTRUCTION



Michael Carr Architect Pty Ltd.
221 Moray Street, South Melbourne 3205
Ph 03 9645 5635 Fax 03 9686 4084
Email admin@mcarcarchitect.com.au



BUNNINGS MADDINGTON
ALBANY HIGHWAY, MADDINGTON, WA

P9	05.08.20	PRELIMINARY ISSUE	KW	PROJECT No:	17145	DATE:	SEPT 2019
P8	14.07.20	PRELIMINARY ISSUE	OH	SCALE:	AS SHOWN @ A0	DRAWN:	CY
P7	13.07.20	PRELIMINARY ISSUE	OH				
P6	03.06.20	PRELIMINARY ISSUE	OH				
P5	02.06.20	PRELIMINARY ISSUE	OH				
P4	26.05.20	PRELIMINARY ISSUE	OH				
P3	18.02.20	PRELIMINARY ISSUE	AZ				
P2	15.01.20	PRELIMINARY ISSUE	AZ				
P1	18.12.19	PRELIMINARY ISSUE	AZ				
REV:	DATE:	AMENDMENT:	BY:	DRAWING No:	TP-01C	REV:	P9



LG Ref: DA18/00283
DAP Ref: DAP/18/01540
WAPC Ref: 25-50473-1
Enquiries: (08) 6551 9919

Mr Matt Raymond
Element
Level 18
191 St Georges Terrace
Perth WA 6010

Dear Mr Raymond

**METRO OUTER JDAP - WESTERN AUSTRALIAN PLANNING COMMISSION
(WAPC) - DAP APPLICATION - DA18/00283 - DETERMINATION**

Property Location:	Lots 3, 4, 17, 18, 20, 21, 23, 24, 25, 42, 201 and 500 Albany Highway, Maddington
Application Details:	Bunnings Warehouse & Limestone Track
Amendment Details:	Inclusion of Lots 18, 20 and 25 Albany Highway; minor modifications to internal accessways and carparking areas; and modification to access arrangements with Albany Highway

Thank you for your Form 2.1 Development Assessment Panel (DAP) application and plans submitted to the City of Gosnells on 18 March 2020 for the above-mentioned development.

The application was considered by the Metro Outer JDAP at its meeting held on 10 November 2020, where in accordance with the provisions of the Metropolitan Region Scheme, it was resolved to **approve** the application as per the attached notice of determination.

Should the applicant not be satisfied by this decision, an application may be made to amend or cancel this planning approval in accordance with regulation 17 and 17A of the *Planning and Development (Development Assessment Panels) Regulations 2011*.

Please also be advised that there is a right of review by the State Administrative Tribunal in accordance with Part 14 of the *Planning and Development Act 2005*. Such an application must be made within 28 days of the determination, in accordance with the *State Administrative Tribunal Act 2004*.



Should you have any queries with respect to the conditions of approval, please contact Ms Frances Page-Croft on behalf of the WAPC on 6551 9290.

Yours sincerely,

DAP Secretariat

13 November 2020

Encl. DAP Determination Notice
 Approved Plans

Cc: Ms Frances Page-Croft and PSO Admin
 Western Australian Planning Commission (WAPC)

 City of Gosnells



Planning and Development Act 2005

Metropolitan Region Scheme

Metro Outer Joint Development Assessment Panel

**Determination on Development Assessment Panel
Application for Planning Approval**

Property Location: Lots 3, 4, 17, 18, 20, 21, 23, 24, 25, 42, 201 and 500 Albany Highway, Maddington

Application Details: Bunnings Warehouse & Limestone Track

Amendment Details: Form 2.1 - • inclusion of Lots 18, 20 and 25 Albany Highway; minor modifications to internal accessways and carparking areas; and modification to access arrangements with Albany Highway

In accordance with regulation 8 of the *Planning and Development (Development Assessment Panels) Regulations 2011*, the above application for planning approval was **granted** on 10 November 2020, subject to the following:

1. **Accept** that the DAP Application reference DAP/18/01540 as detailed on the DAP Form 2 dated 20 March 2020 is appropriate for consideration in accordance with regulation 17 of the *Planning and Development (Development Assessment Panels) Regulations 2011*;
2. **Approve** DAP Application reference DAP/18/01540 and accompanying plans (TP-01C, TP-02 TP-03) in accordance with Clause 68 of Schedule 2 (Deemed Provisions) of the *Planning and Development (Local Planning Schemes) Regulations 2015*, for the proposed minor amendment to the approved Warehouse (Showroom) for Bunnings Group Ltd and Limestone Track at Lots 3, 4, 17, 18, 20, 21, 23, 24, 25, 42, 201, 500 and 501 Albany Highway, Maddington subject to:

New Conditions

25. Prior to commencement of works or any development being undertaken, amended plans are to be submitted to the satisfaction of the Western Australian Planning Commission and to the specifications of the Department of Biodiversity, Conservation and Attractions showing:
 - a) Connection of the principal shared path to Albany Highway at the Pitchford Way intersection; and
 - b) Removal of the retaining walls at the rear of the site where it does not immediately abut a vehicle circulation road and provision of a landscaped slope to the adjoining Parks and Recreation reserve.
26. Easement(s) in accordance with Sections 195 and 196 of the Land Administration Act 1997 for the benefit of the City of Gosnells are to be placed on the certificate(s) of title of lot 20 specifying access rights. Notice of this easement(s) is to be included on the diagram or plan of survey (deposited plan).

All other conditions and requirements detailed on the previous approval dated 22 January 2020 shall remain unless altered by this application.



Where an approval has so lapsed, no development shall be carried out without further approval having first been sought and obtained, unless the applicant has applied and obtained Development Assessment Panel approval to extend the approval term under regulation 17(1)(a) or local government approval under regulation 17A of the *Planning and Development (Development Assessment Panels) Regulations 2011*.

SITE AREAS	
BUNNINGS SITE	37.539m ²
BALANCE LAND	5.754m ²
TOTAL SITE AREA	43.293m²
BUNNINGS AREAS	
MAIN WAREHOUSE	9.140m ²
ENTRY	78 m ²
TIMBER TRADE SALES	2.530m ²
BUILDING MATERIALS & LANDSCAPE YARD	1.384m ²
BAGGED WOODS CANOPY	1.595m ²
OUTDOOR NURSERY	1.016m ²
GOODS INWARDS	1.42m ²
TOTAL BUNNINGS AREA	16.085m²
<u>CARPARKS (BUNNINGS)</u>	
STANDARD SPACES	274 SPACES
TRAILER BAYS	12 SPACES
ACCESSIBLE SPACES	6 SPACES
TIE SPACES	18 SPACES
TOTAL SPACES	310 SPACES
TROLLEY BAYS	6 BAYS

**DEVELOPMENT
ASSESSMENT PANEL**









APPROVED


10-Nov-2020




WAREHOUSE GROUND FLOOR PLAN
1:500

PRELIMINARY
NOT FOR CONSTRUCTION

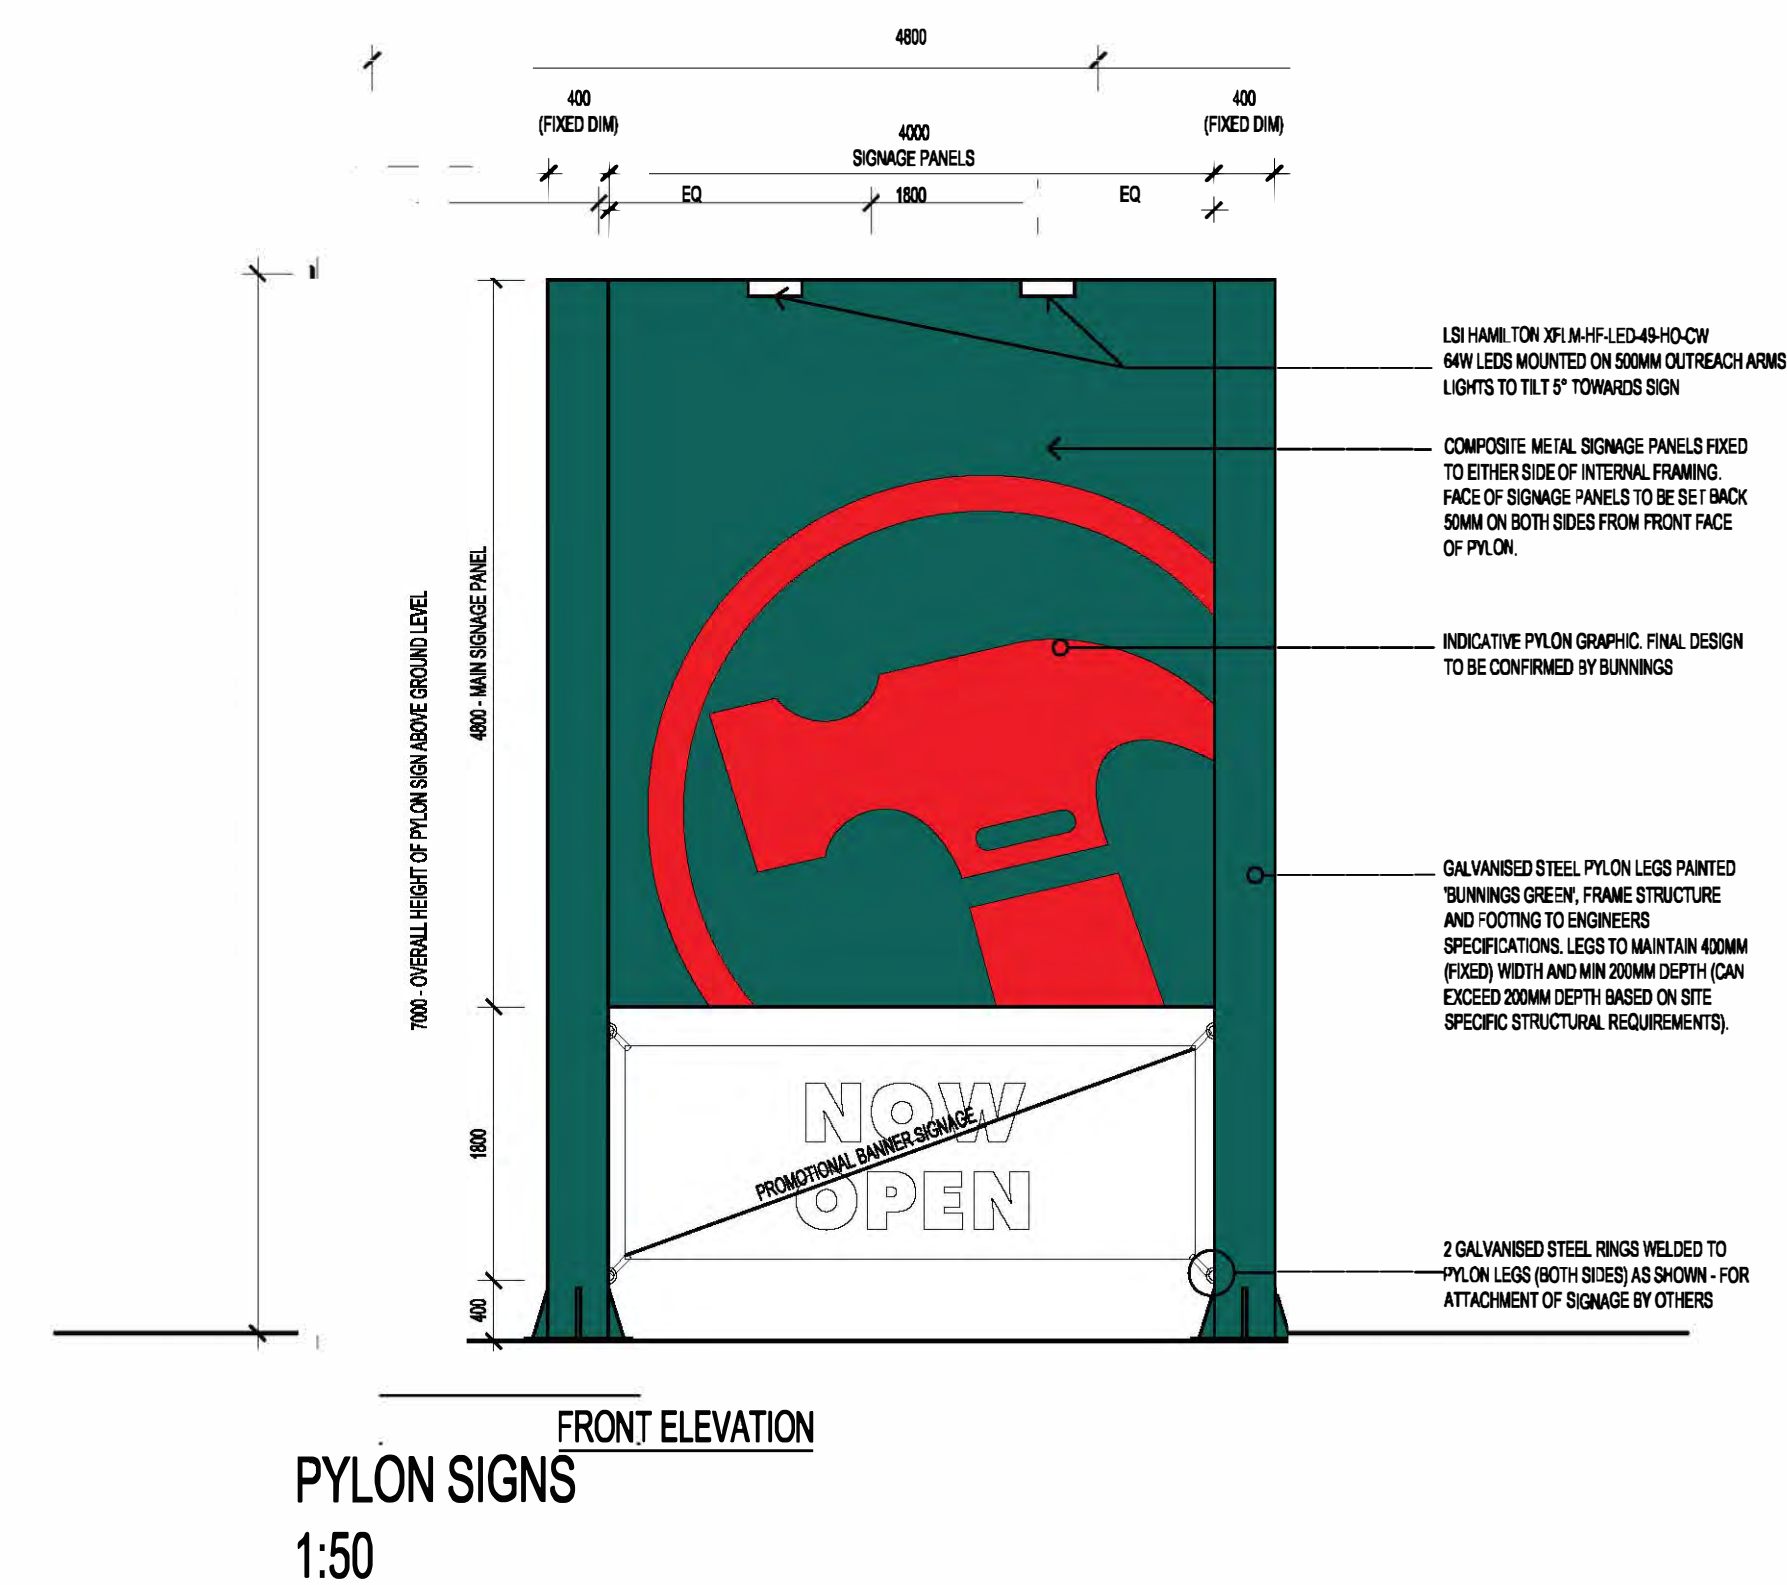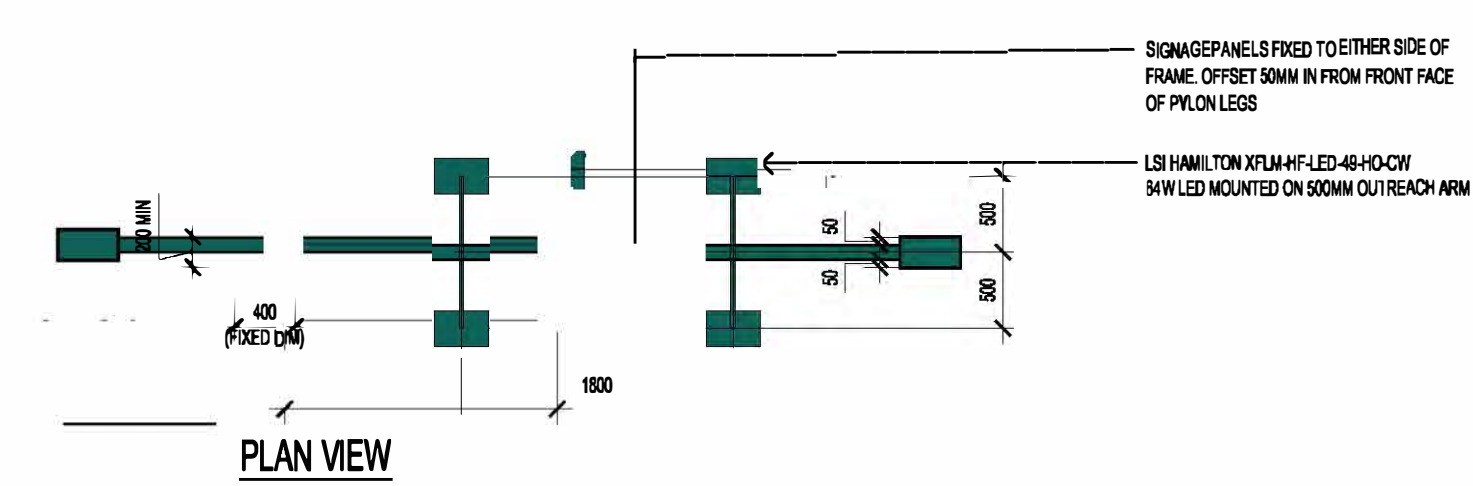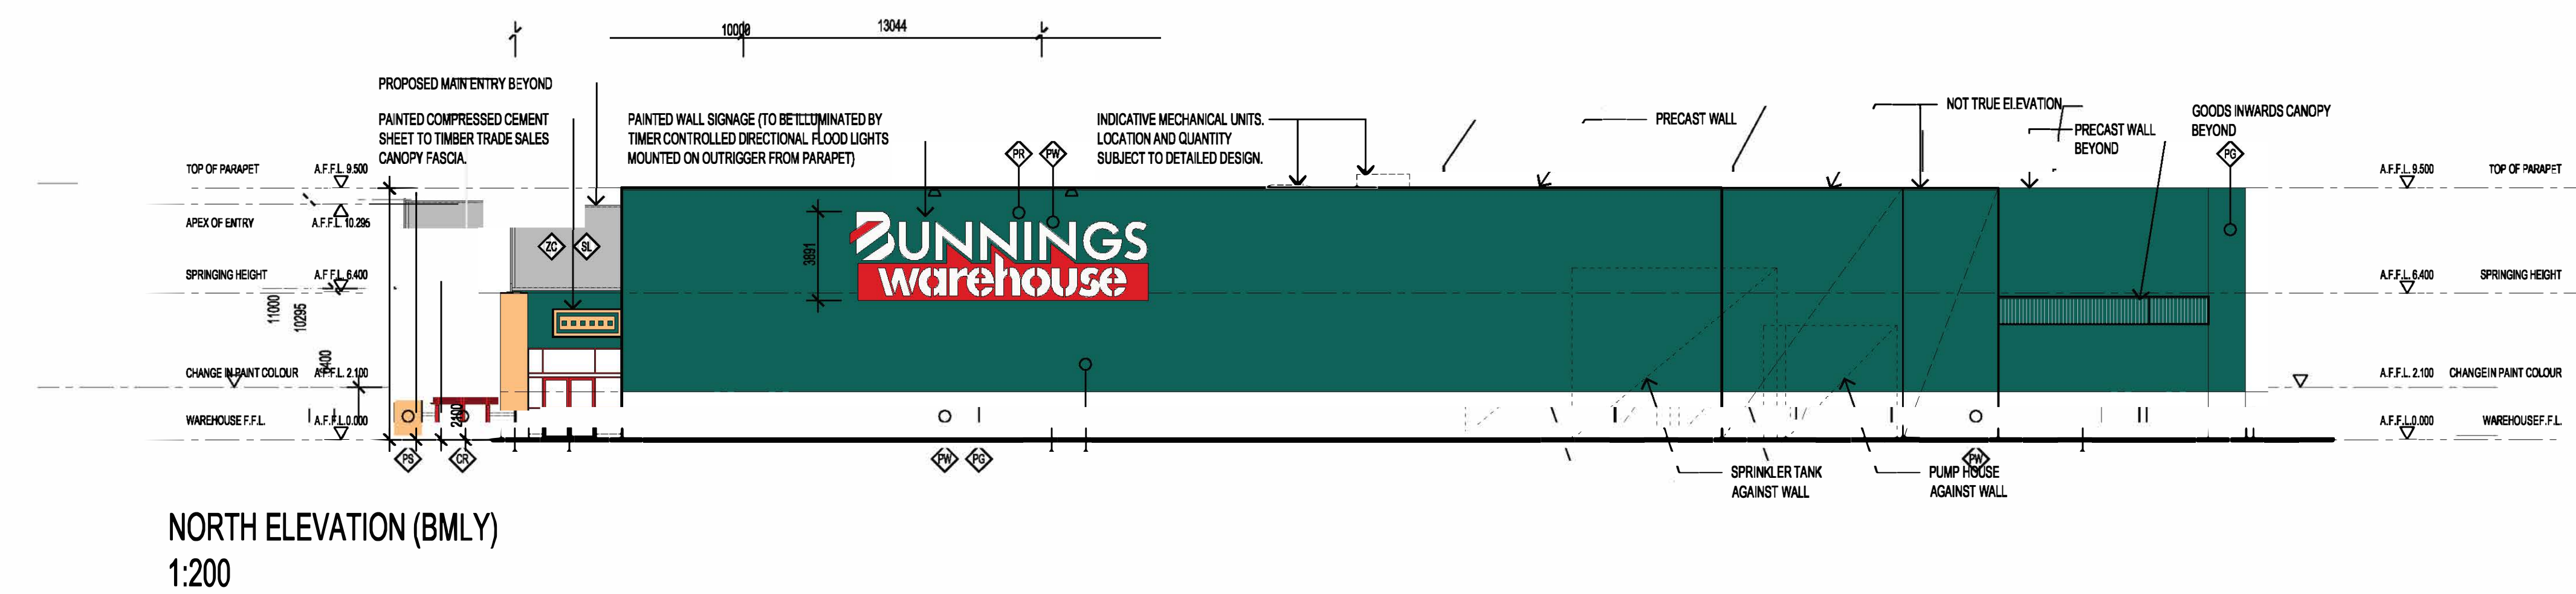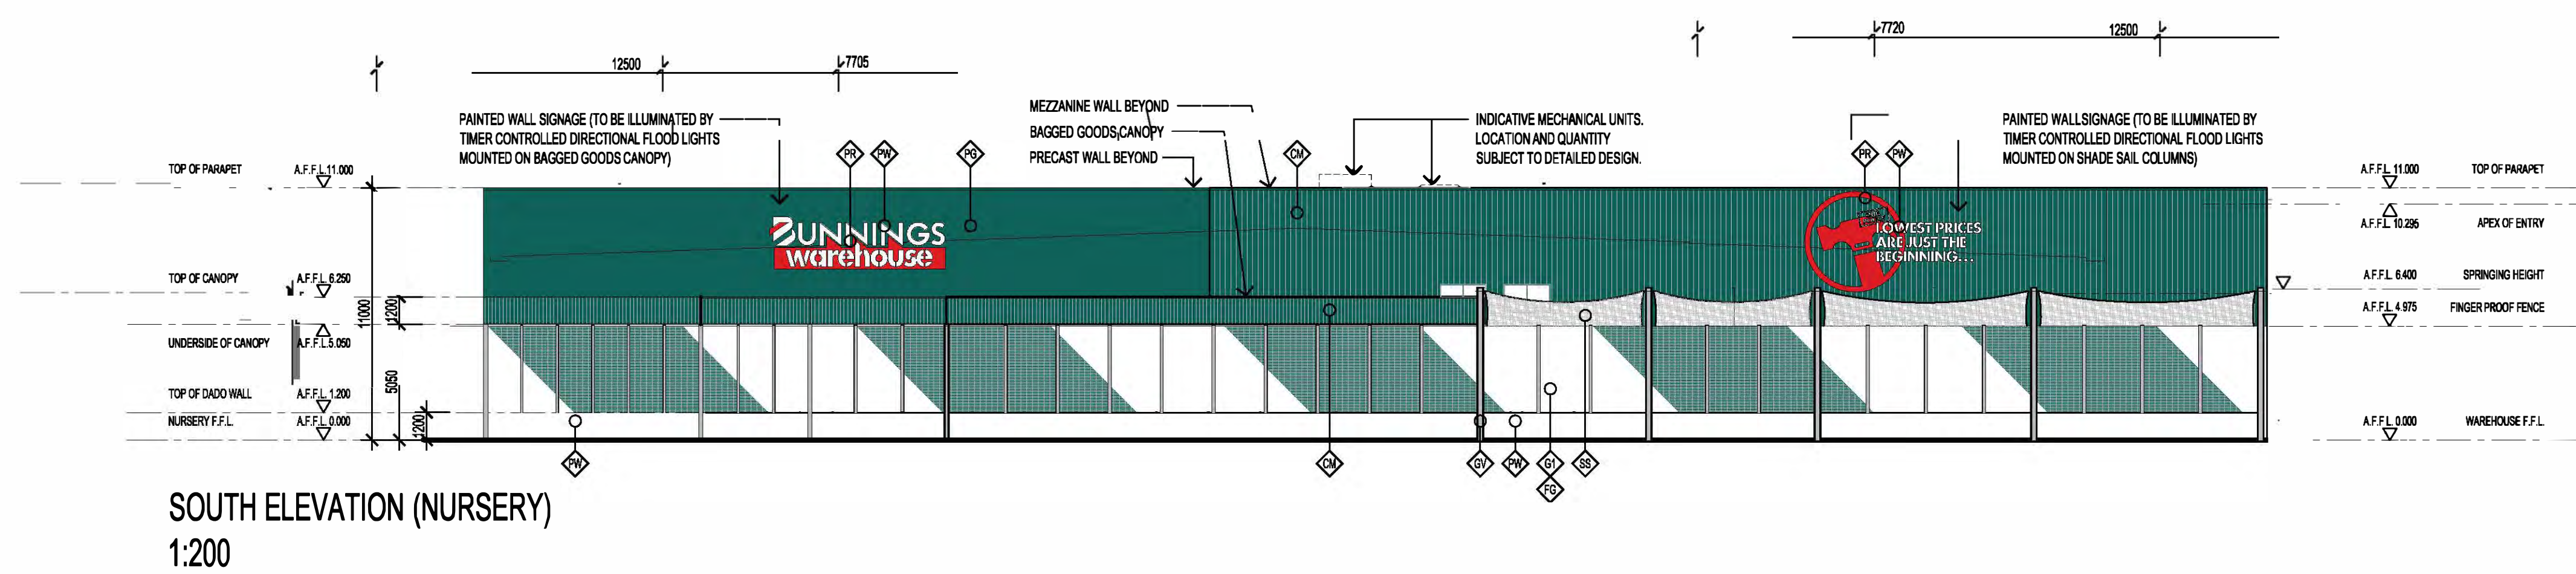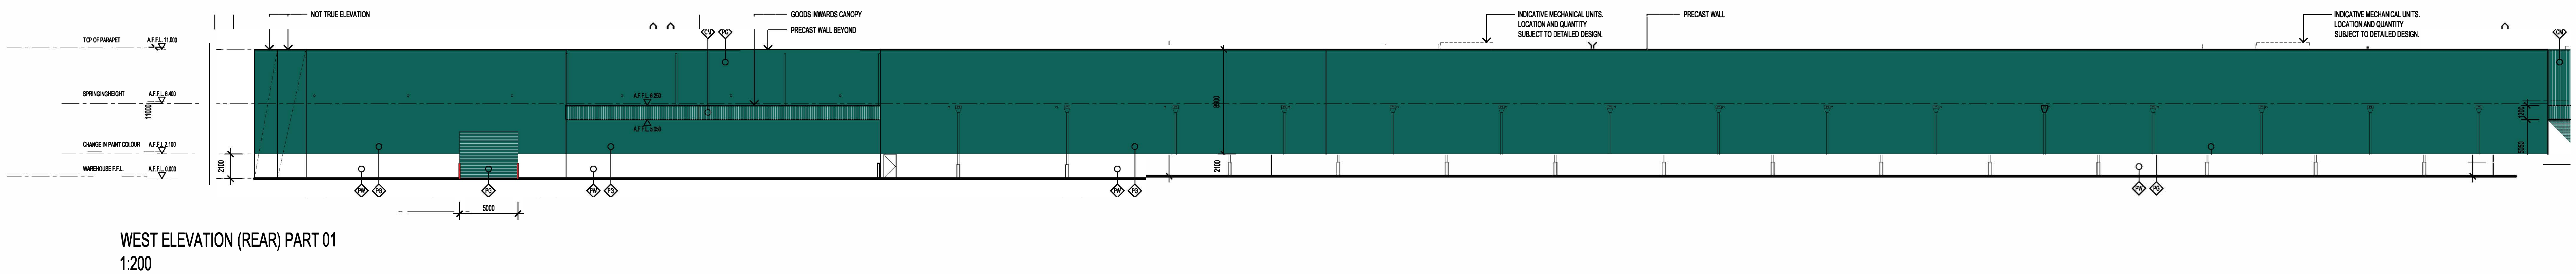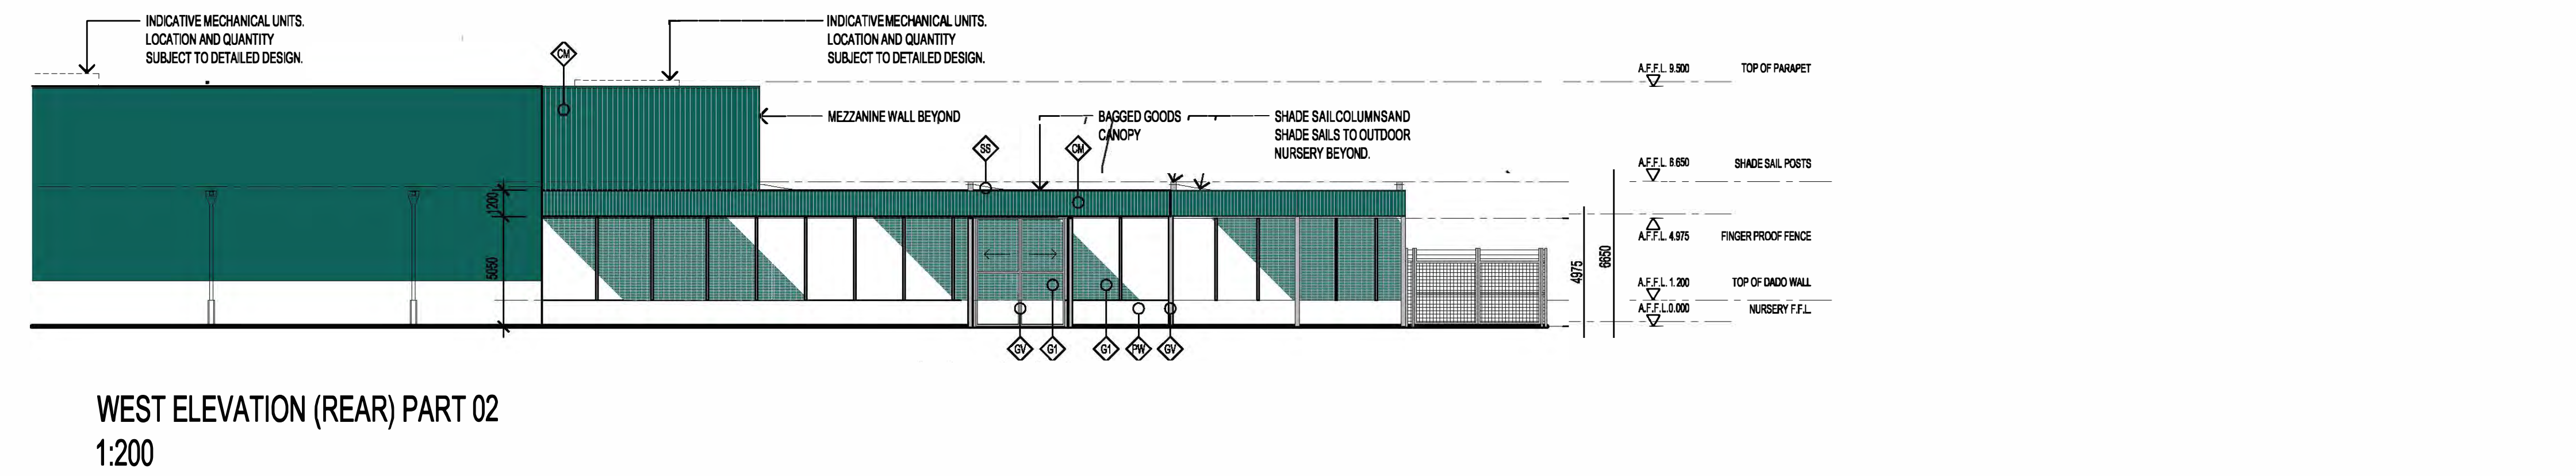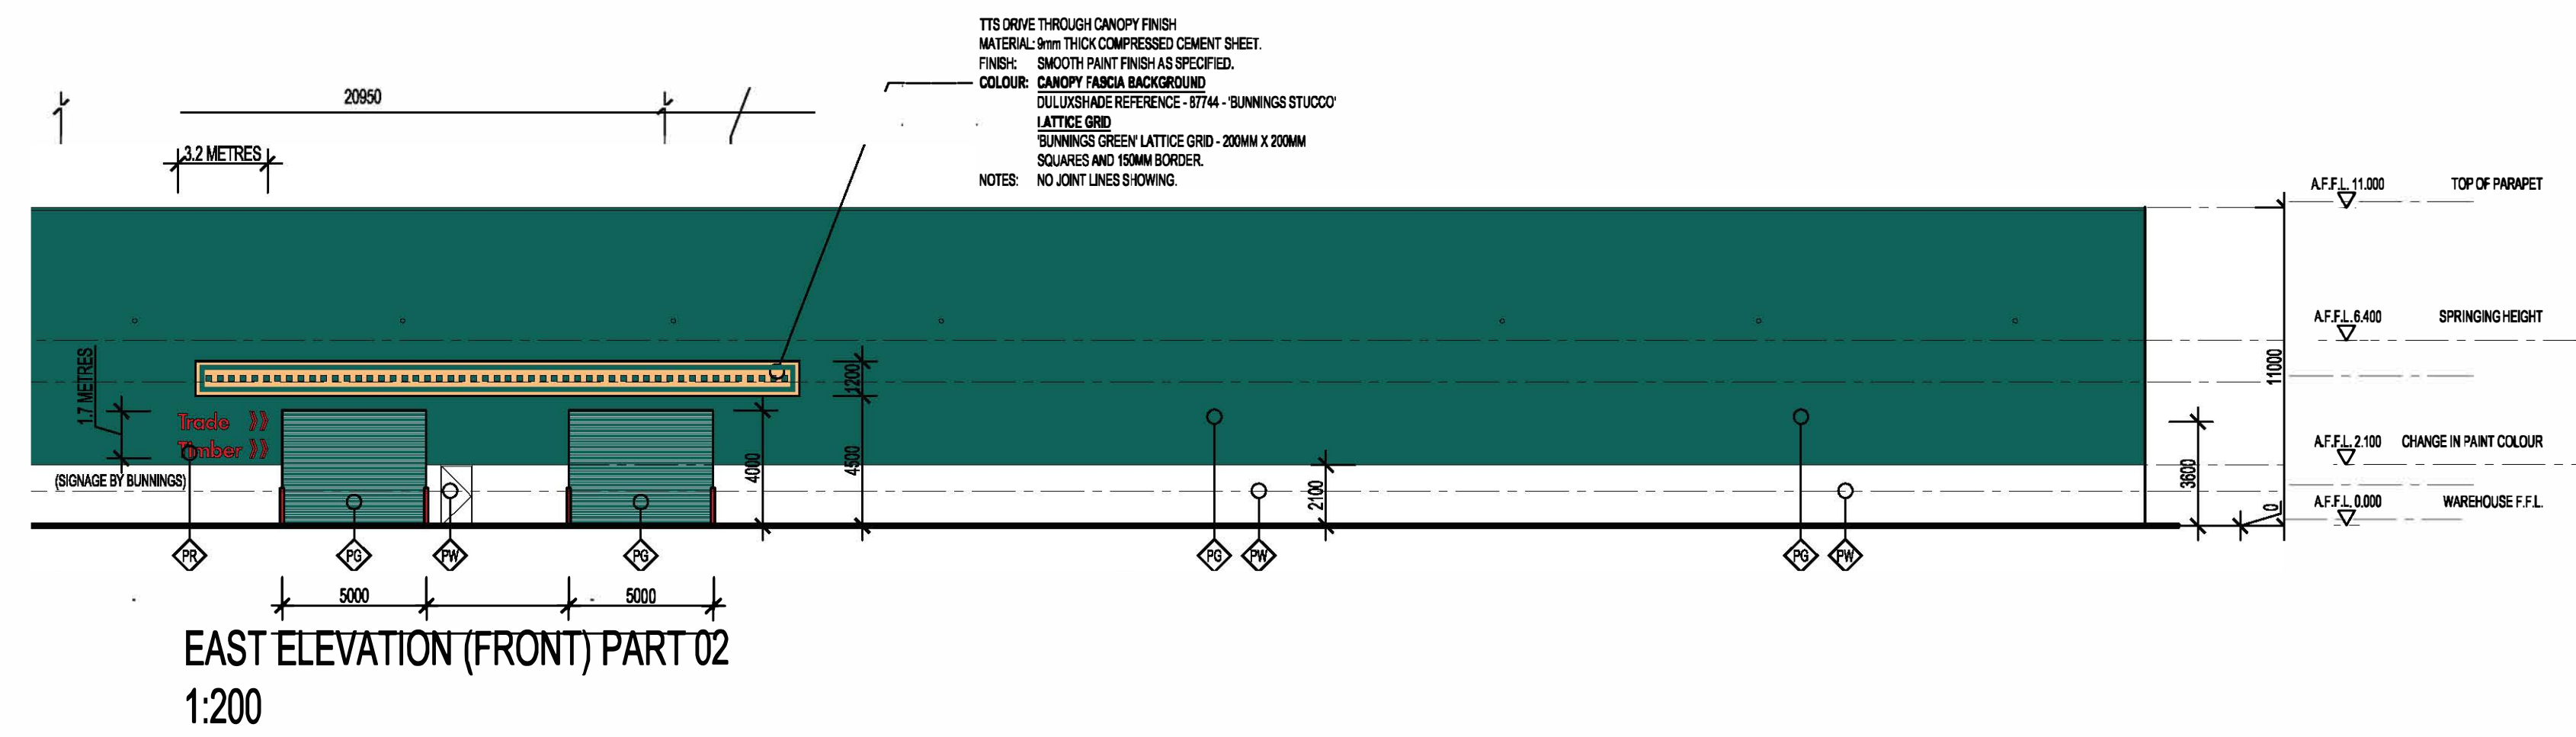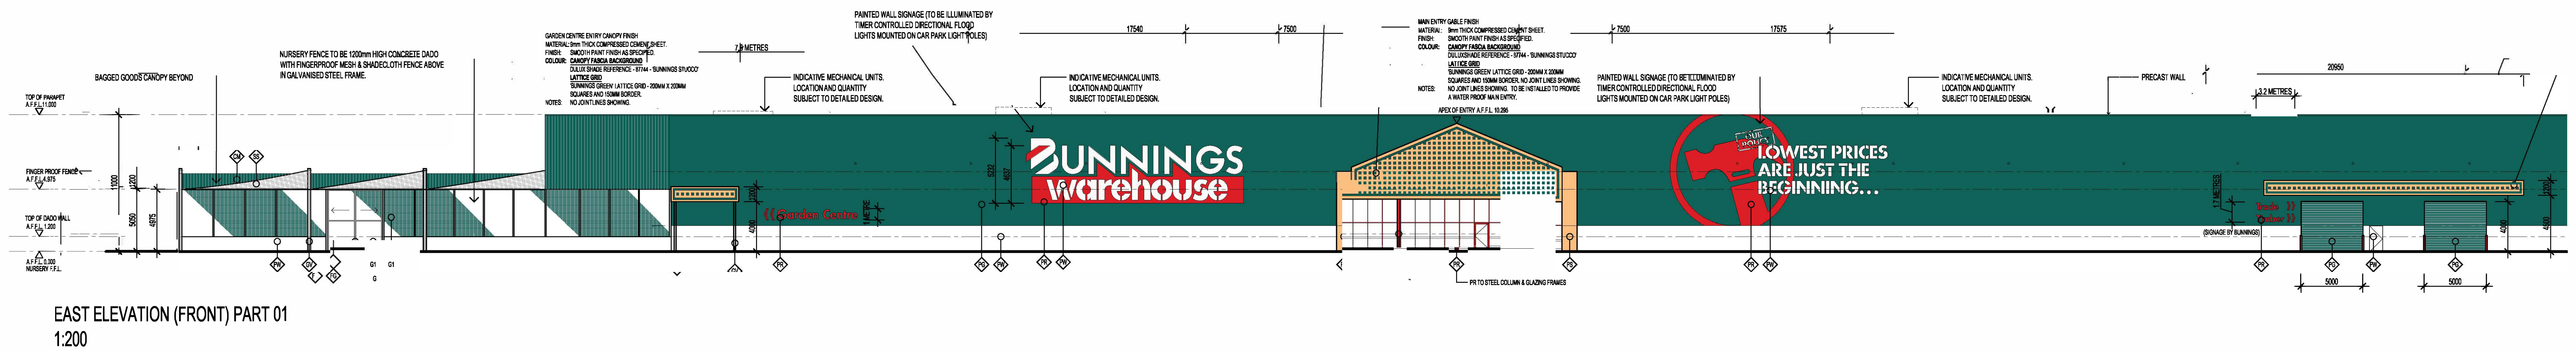
[illegible]

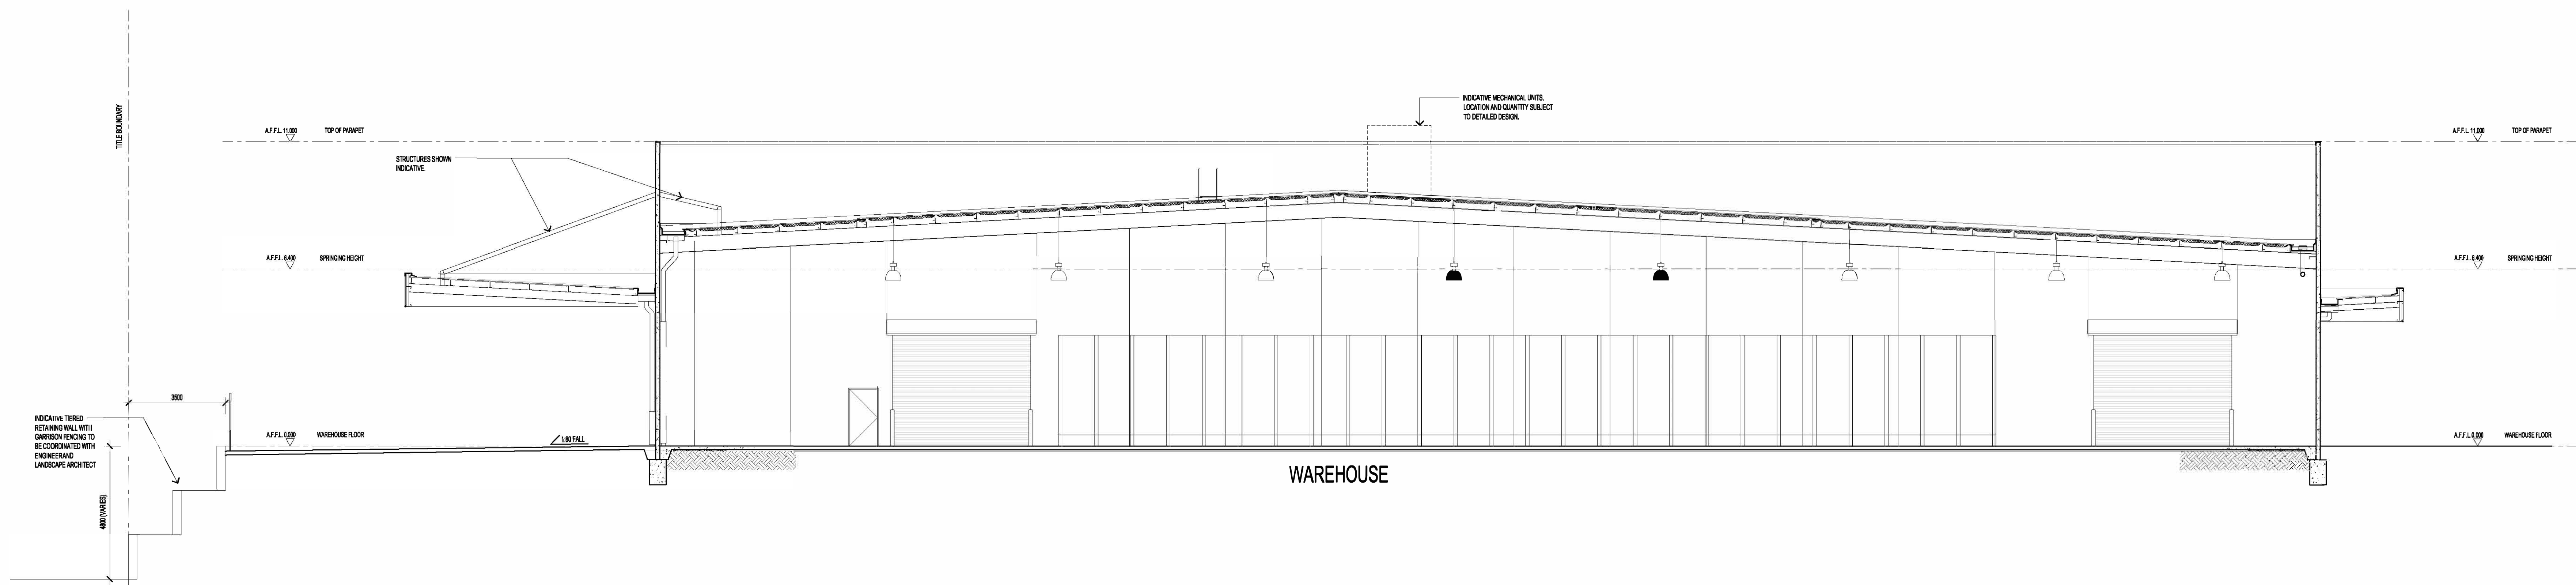

SECTION B-B
1:100

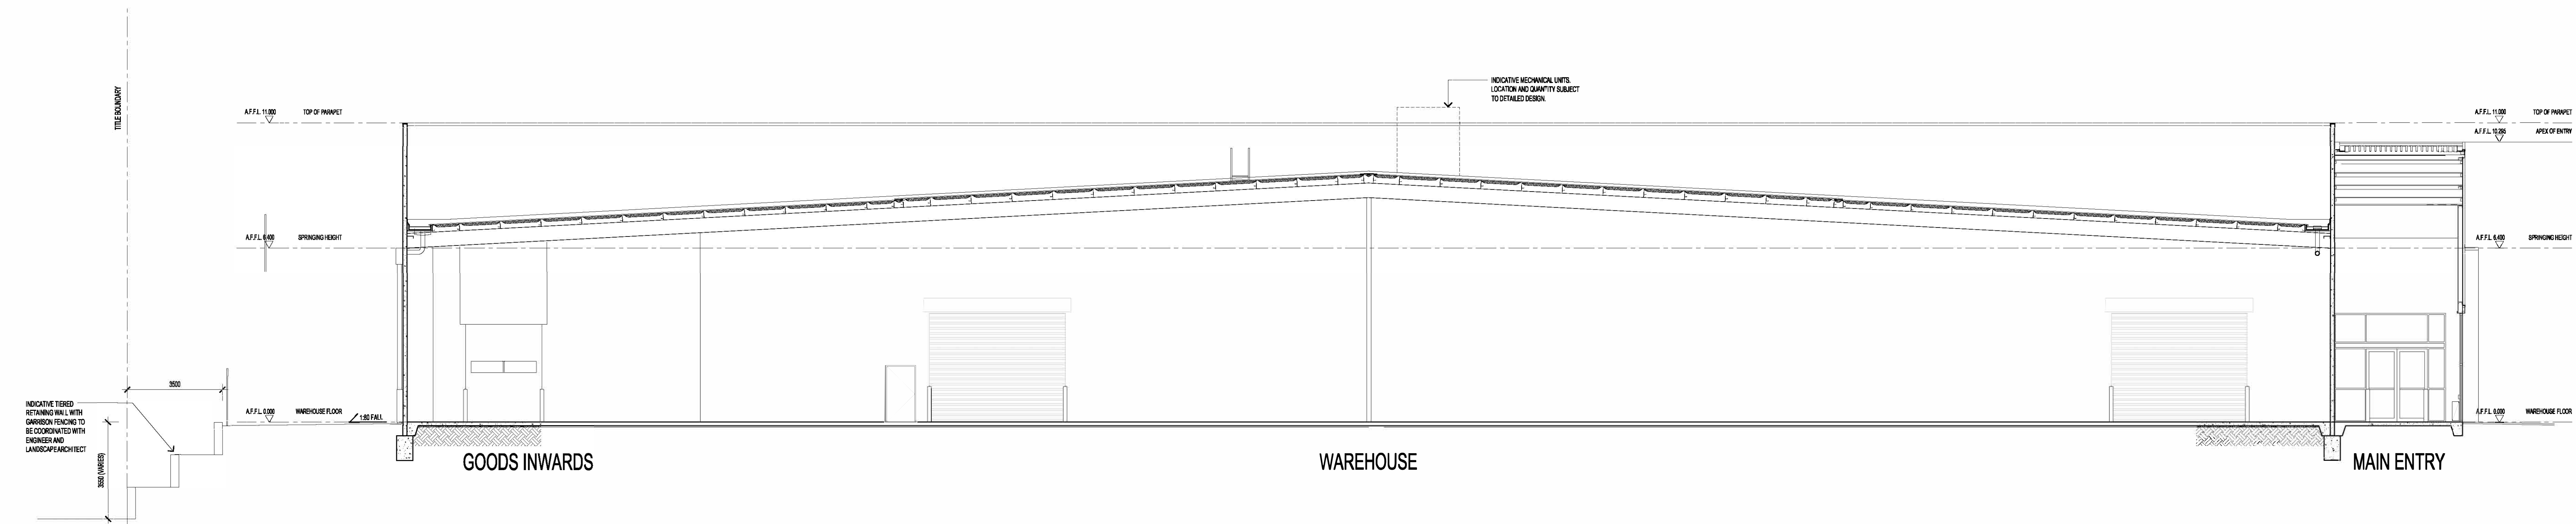


SECTION A-A
1:100

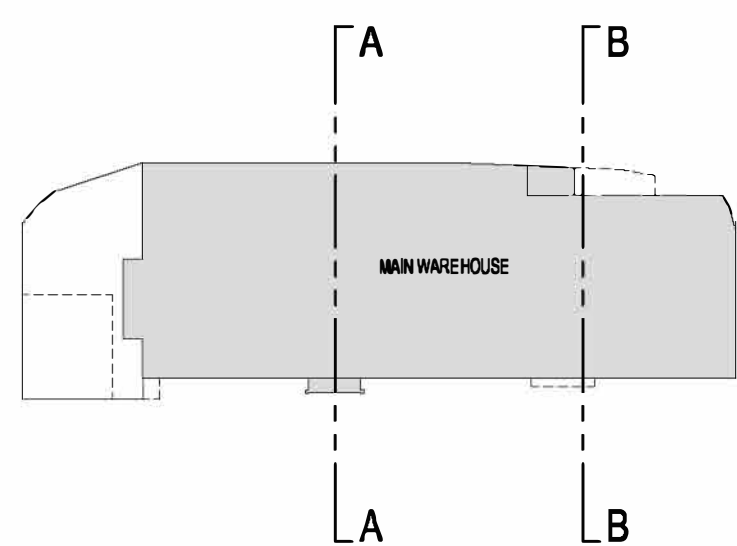


KEY PLAN

PRELIMINARY
NOT FOR CONSTRUCTION

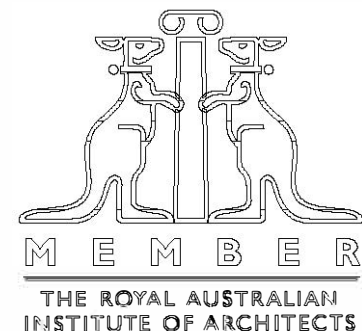

Michael Carr Architect Pty. Ltd.
ACN 055 121 219

221 Moray Street, South Melbourne 3205
Ph 03 9645 5635 Fax 03 9686 4084
Email admin@mcararchitect.com.au

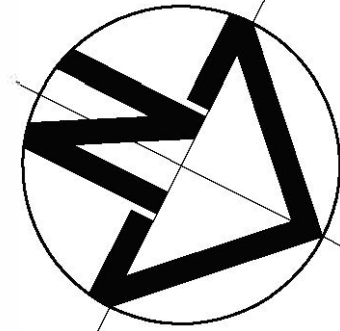


BUNNINGS MADDINGTON



ALBANY HIGHWAY, MADDINGTON, WA



PROJECT No: 17145		DATE: NOV 2018	
SCALE: AS SHOWN @ A0		DRAWN: AZ	
REV: P4		AMENDMENT:	
P3		PRELIMINARY ISSUE	
P2		PRELIMINARY ISSUE	
P1		PRELIMINARY ISSUE	
BY: KW		DATE: 05.08.2020	
DRAWING No: TP-03		REV: P4	

Figure 3.1a
**Classified Vegetation
 (Existing State) &
 Topography Map**
 Albany Highway
 MADDINGTON
 CITY OF GOSNELLS

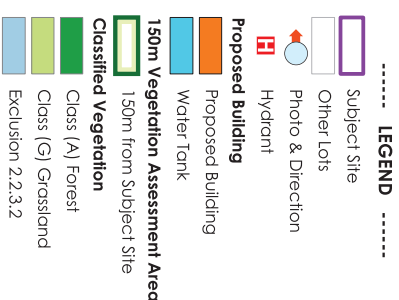


----- LOCALITY -----

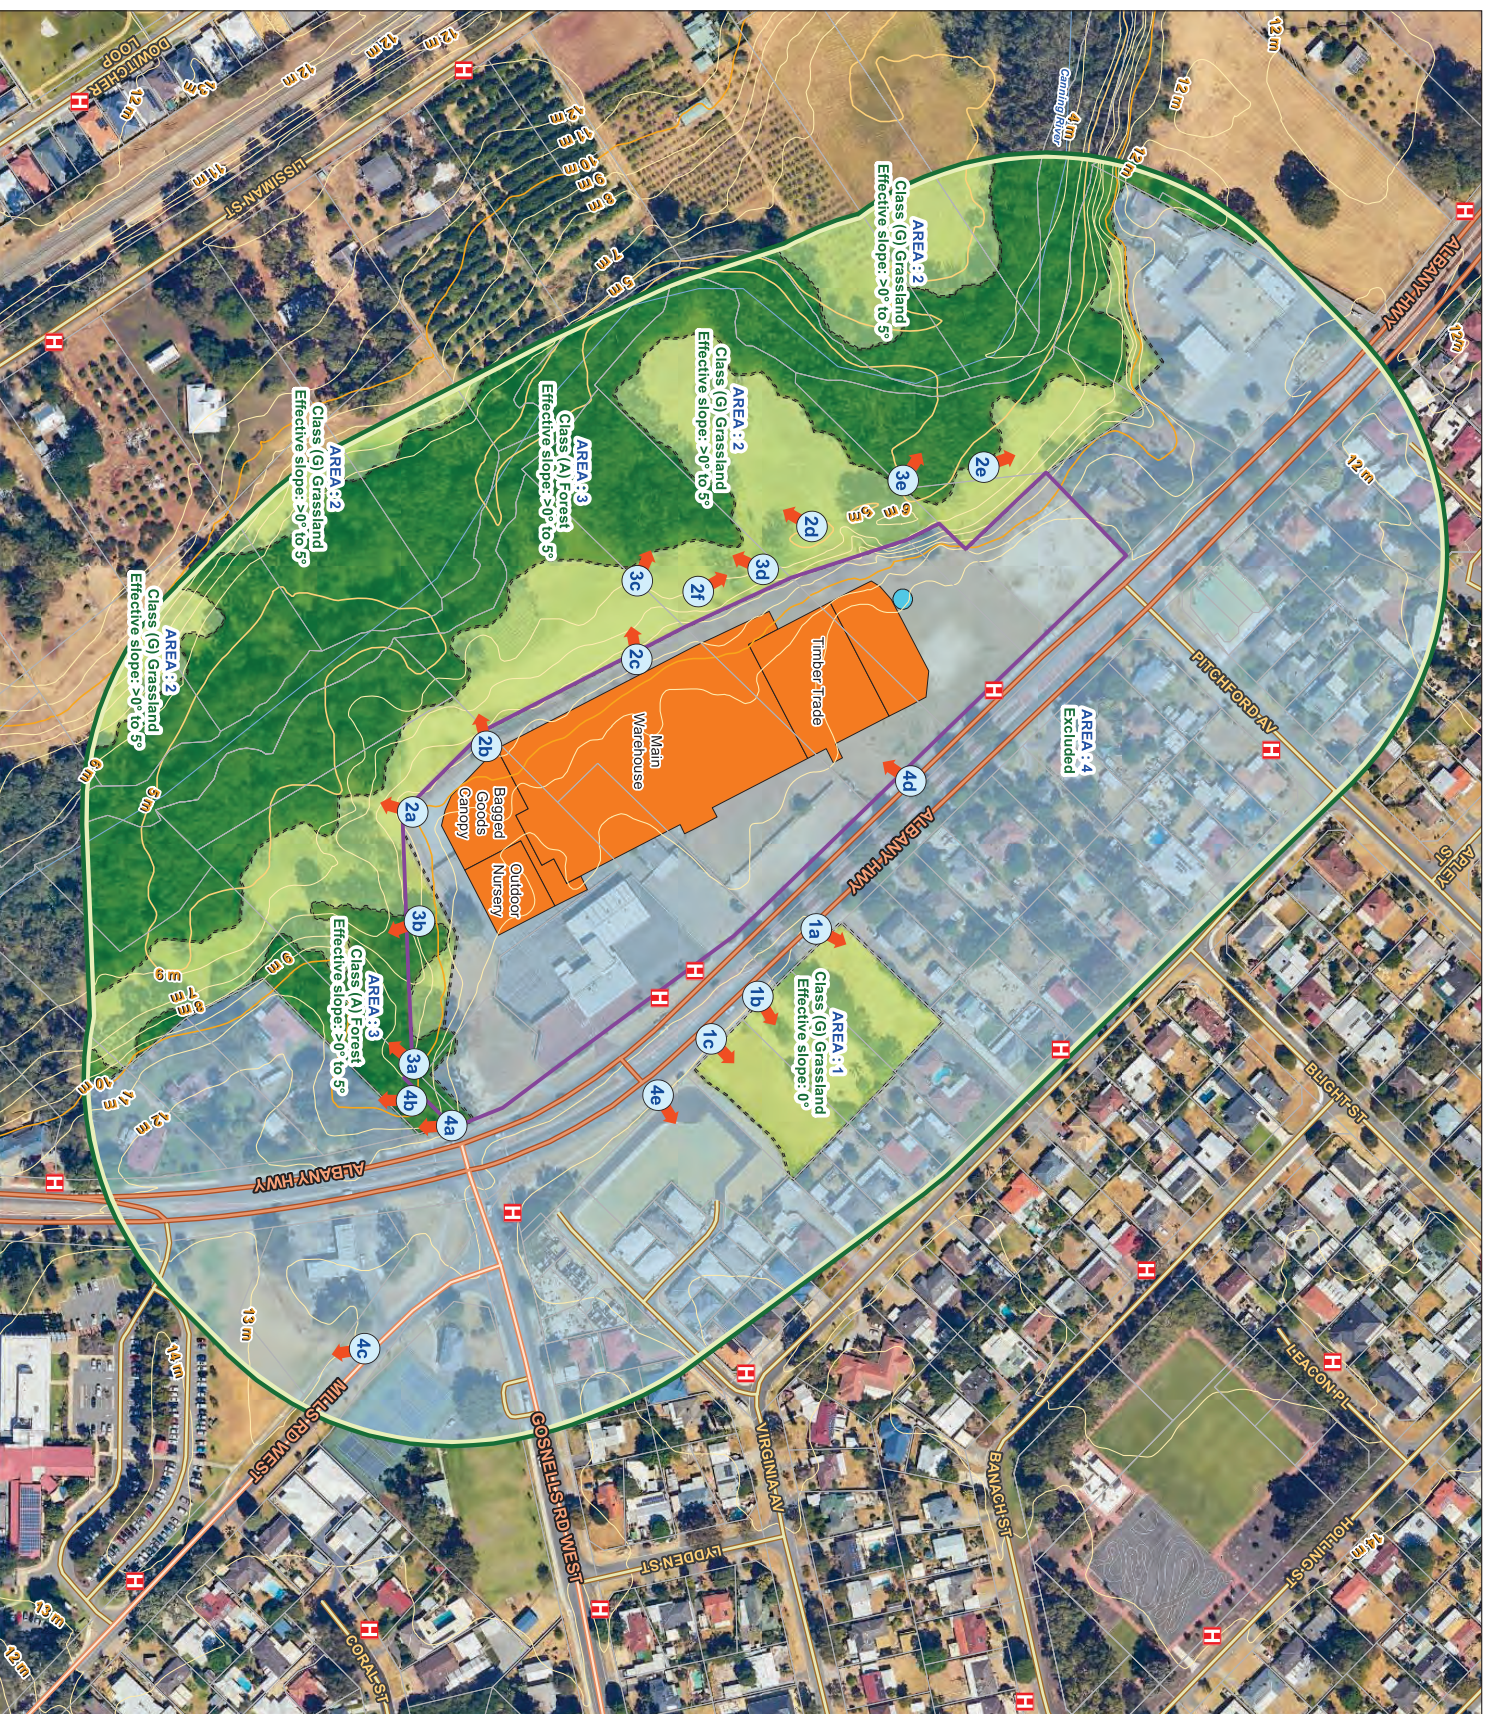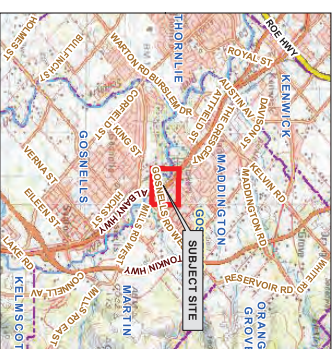

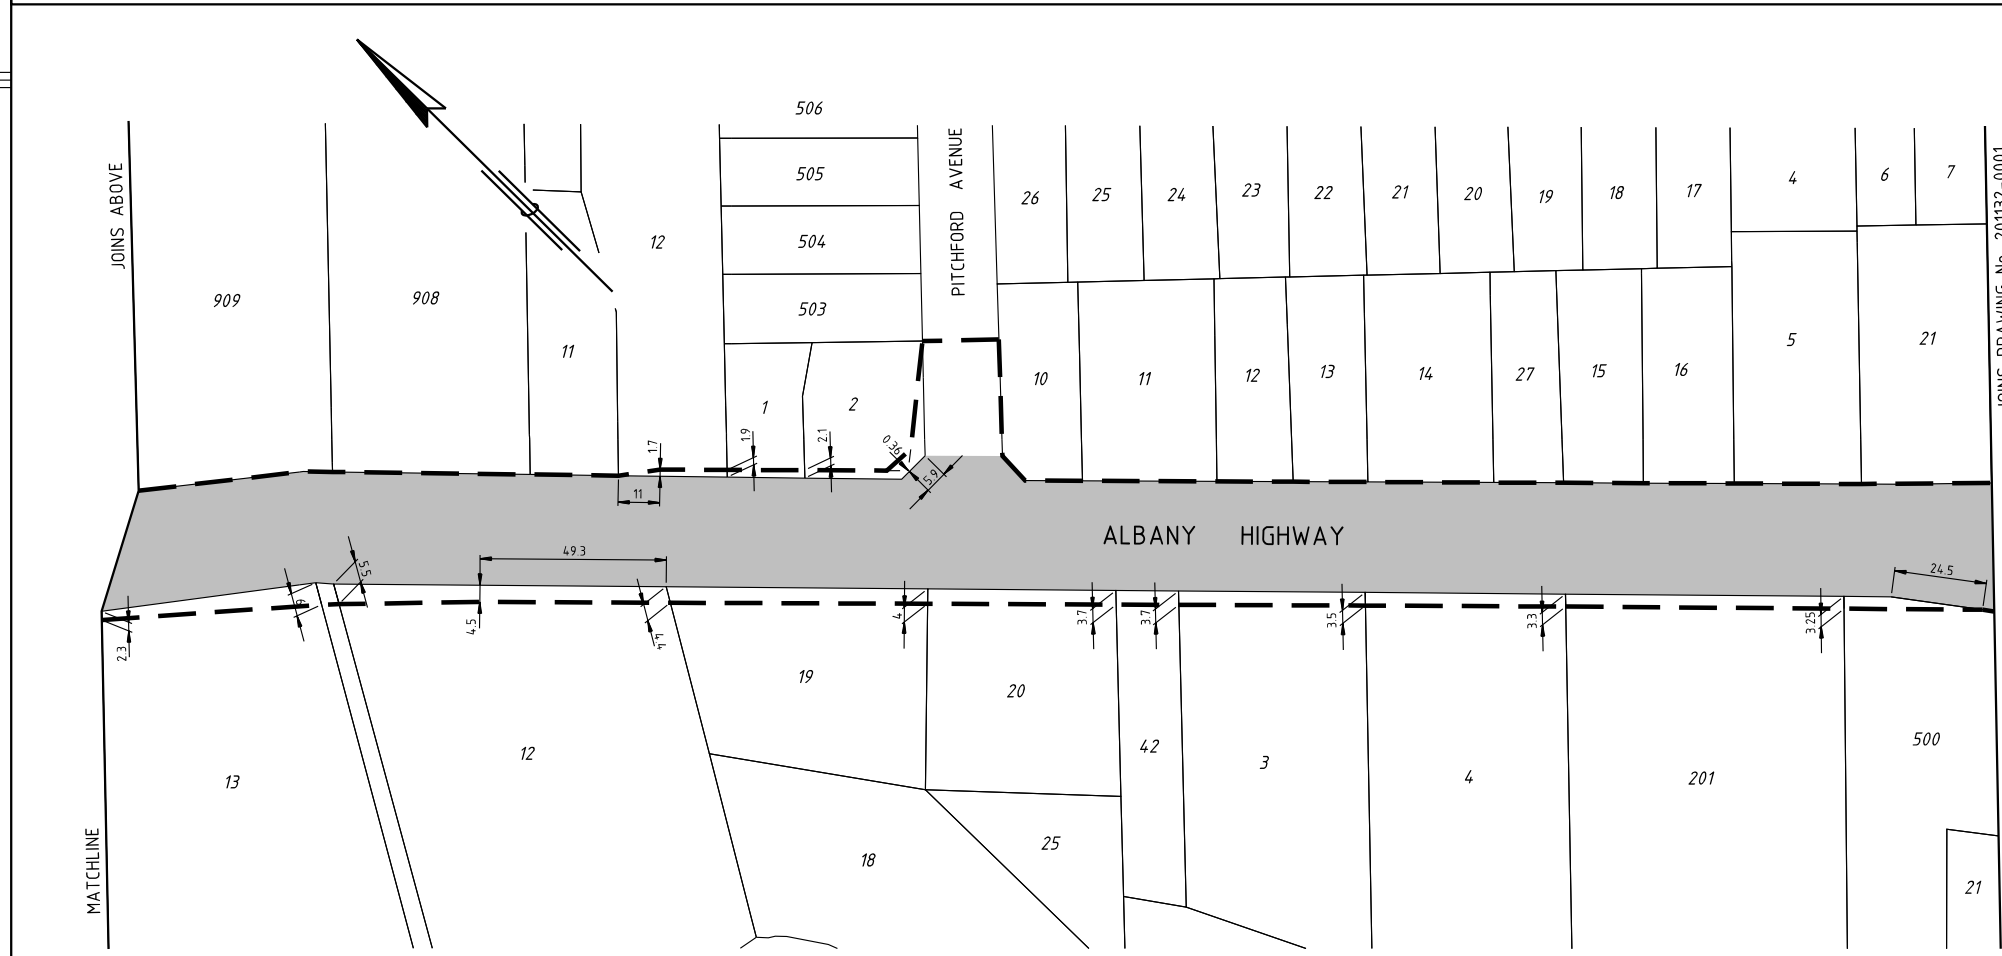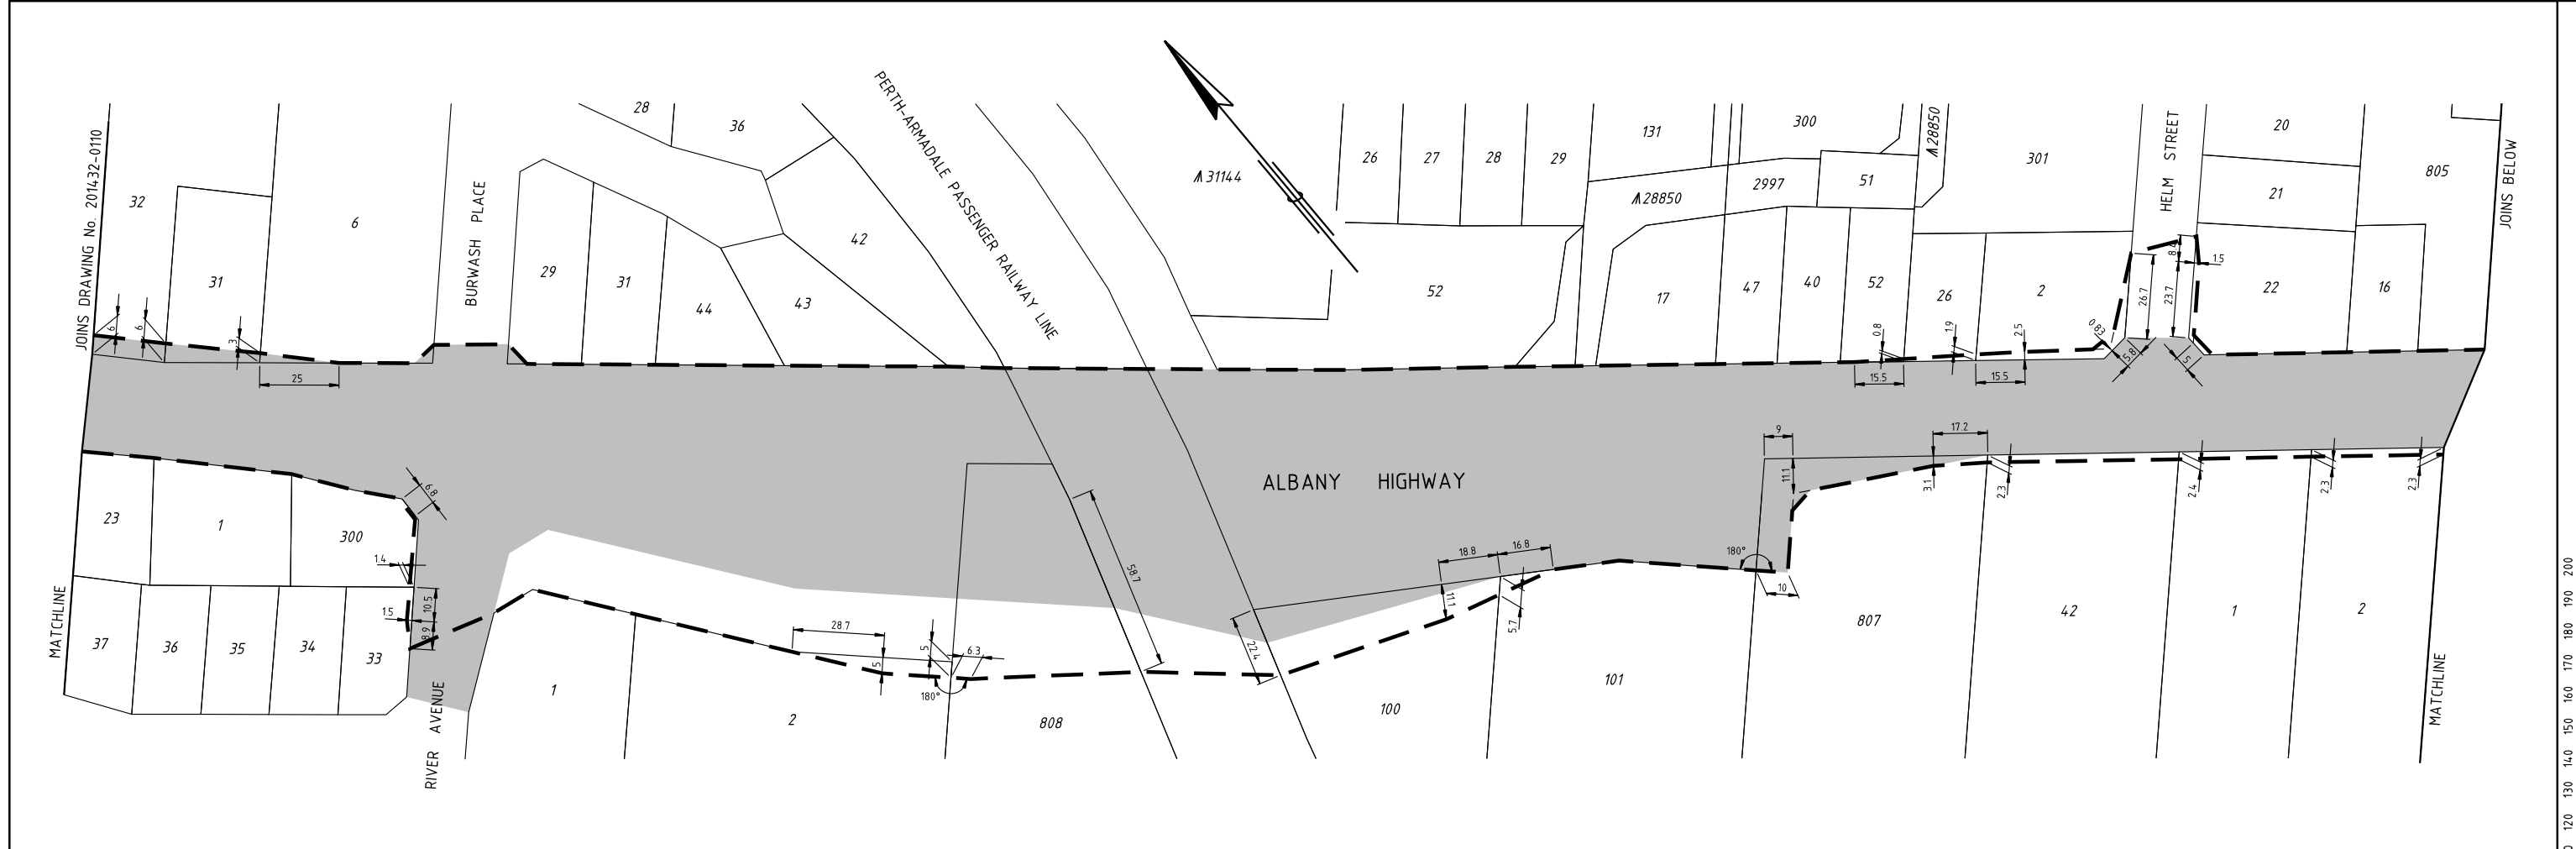

STANDARD TRUNCATION

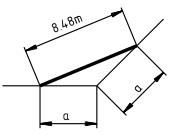

NOTE: ALL TRUNCATIONS ARE STANDARD UNLESS OTHERWISE SHOWN

LEGEND

- DENOTES EXISTING MRS
- ROAD RESERVE BOUNDARY

NOTES

- FOR CARRIAGEWAY PATTERN REFER TO DRAWING No. 201432-0105
- DIMENSIONS AS SHOWN ARE SUBJECT TO SURVEY
- FOR MICROSTATION DIRECTORY REFER TO /netplan drawing GDA94\projects\albany highway\gosnells\drawing

PRELIMINARY
SUBJECT TO MRS AMENDMENT

AMENDMENTS						
No	DESCRIPTION	CHECKED/DATE	AUTHD/DATE	MICRO DATE	MRS DATE	PLAN No

MRS EFFECTIVE DATE		ORIGINAL DRAWING SIZE		IN THE ABSENCE OF THE APPROVED SIGNATURE THIS DRAWING SHALL BE TREATED AS PRELIMINARY			
19/12/2002 2/03/84		A1		NAMES PRINTED IN FULL			
MFP PLAN No		A.H.D.		DESIGNED		DATE	
11274/2 11275		G.D.A. 94		D. VAN DEN DRIES		09-10-13	
FILE NO		14/34		DRAWN		D. VAN DEN DRIES	
MICROFILM		EXAMINED		D. VAN DEN DRIES		09-07-14	

ALBANY HIGHWAY (H001)
AUSTIN AVENUE TO GOSNELLS ROAD WEST
LAND PROTECTION PLAN
S.L.K. 15.23 TO S.L.K. 16.46
LOCAL AUTHORITY (104) CITY OF GOSNELLS



ROAD PLANNING BRANCH
WATERLOO CRES EAST PERTH 6004
TEL. (09) 323 4321 FAX (09) 323 4547
DRAWING NUMBER
201432-0109
AMEND